2016/2017
JOINT DRAINAGE DISTRICT No. 61
OPEN DITCH CLEANOUT

FOR: CLAY, DICKINSON & EMMET COUNTY, IOWA

CLAY Co. SUPERVISORS:
JOE SKOW
BURLIN MATTHEWS
LINDA SWANSON
BARRY ANDERSON
DELMAR BROCKSHUS

DICKINSON Co. SUPERVISORS:
MARDI ALLEN
WILLIAM LEUPOLD
PAUL JOHNSON
PAM JORDAN
TODD JOHNSON

EMMET CO. SUPERVISORS:
JOHN PLUTH
JEFF QUASTAD
ALAN MADDEN
BEV JUHL
TIM SCHUMACHER

INDEX OF SHEETS

SHEET D.01 – OVERALL SITE PLAN OF DD No. 61
SHEET D.02–D.42 – PLAN & PROFILE OF DD No. 61

IOWA ONE CALL
1-800-292-8989

BENCHMARKS

1) FOUND CUT "X" IN THE INTERSECTION OF 310th AVE. (N14) & 200th St. (A31) ELEV. 1440.54

2) FOUND BOLT IN THE INTERSECTION OF 340th AVE. & 200th St. (A31) ELEV. 1449.40

3) FOUND BOLT IN THE INTERSECTION OF 340th AVE. & 240th St. (A48) ELEV. 1438.37

4) FOUND CUT "X" IN THE INTERSECTION OF 310th AVE. (N14) & 240th St. (A48) ELEV. 1422.12

5) FOUND BOLT IN THE INTERSECTION OF 320th AVE. & 300th St. (B17) ELEV. 1357.41

6) BENCHMARKS CAN BE ESTABLISHED BY THE ENGINEER UPON REQUEST.

RICHARD A. HOPPER 8106

I hereby certify that this engineering document was prepared by me or under my direct personal supervision and that I am a duly licensed professional engineer under the laws of the State of Iowa.

Richard A. Hopper, P.E.
License number 8106
My license renewal date is December 31, 2015
Pages or sheets covered by this seal: D.01 - D.42

JACOBSON-WESTERGARD & ASSOCIATES, INC.
105 S. SIXTH ST. ESTHERVILLE, IOWA
PHONE: (712) 362-2647 Toll Free (888) 215-2298
E-MAIL:
WEB SITE:
CONSULTING ENGINEERS LAND SURVEYING

REVISIONS | BY | DATE

2016/2017
JOINT DRAINAGE DISTRICT No. 61
OPEN DITCH CLEANOUT
CLAY, DICKINSON
& EMMET COUNTY, IOWA

TITLE

Date 2-03-15
Designer DLH
Draftsman CLH
Checker RAH

2211-TITLE.DWG

Project Number
E12211
Sheet
A.01

D.01	Project Number E12211 Sheet	Date 2-03-15 Designer DLH Draftsman CLH Checker RAH	SITE PLAN	2016/2017 JOINT DRAINAGE DISTRICT No. 61 OPEN DITCH CLEANOUT CLAY, DICKINSON & EMMET COUNTY, IOWA	REVISIONS BY DATE

JACOBSON-WESTERGARD & ASSOCIATES, INC.
105 S. SIXTH ST. ESTHERVILLE, IOWA
PHONE: (712) 362-2647 Toll Free (866) 215-2298
E-MAIL: jacobsonwestergard@mchsi.com
Web Site: www.jacobson-westergard.com
CONSULTING ENGINEERS LAND SURVEYING

CIVIL 3D [illegible] – TITLE.DWG

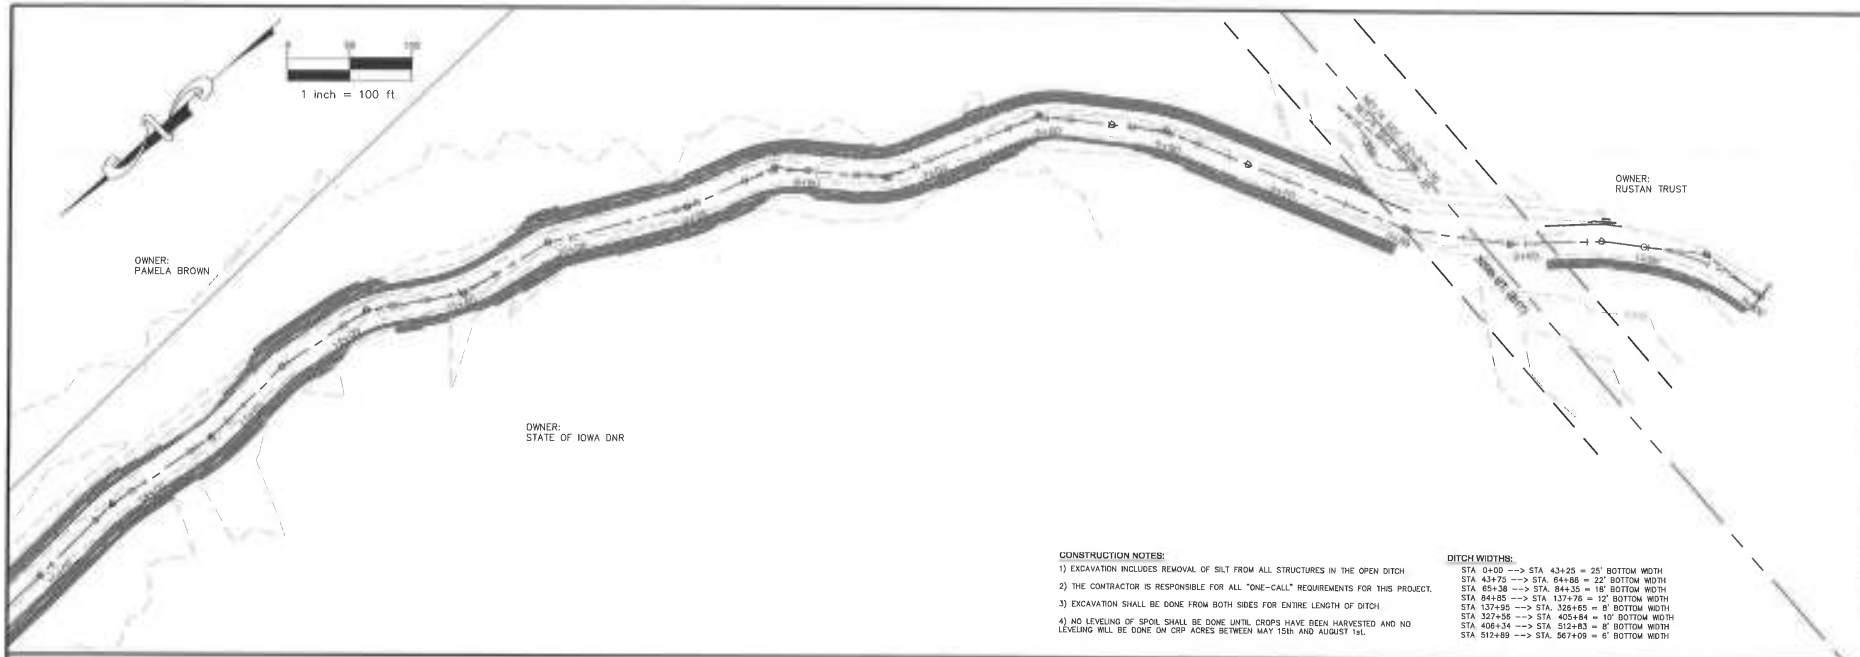

CONSTRUCTION NOTES:

1) EXCAVATION INCLUDES REMOVAL OF SILT FROM ALL STRUCTURES IN THE OPEN DITCH.

2) THE CONTRACTOR IS RESPONSIBLE FOR ALL "ONE-CALL" REQUIREMENTS FOR THIS PROJECT.

3) EXCAVATION SHALL BE DONE FROM BOTH SIDES FOR ENTIRE LENGTH OF DITCH.

4) NO LEVELING OF SPOIL SHALL BE DONE UNTIL CROPS HAVE BEEN HARVESTED AND NO LEVELING WILL BE DONE ON CRP ACRES BETWEEN MAY 15th AND AUGUST 1st.

DITCH WIDTHS:

STA 0+00 --> STA 43+25 = 25' BOTTOM WIDTH
STA 43+75 --> STA. 64+88 = 22' BOTTOM WIDTH
STA 65+38 --> STA. 84+35 = 18' BOTTOM WIDTH
STA 84+85 --> STA. 137+76 = 12' BOTTOM WIDTH
STA 137+95 --> STA. 326+65 = 8' BOTTOM WIDTH
STA 327+56 --> STA 405+84 = 10' BOTTOM WIDTH
STA 406+34 --> STA 512+83 = 8' BOTTOM WIDTH
STA 512+89 --> STA. 567+09 = 6' BOTTOM WIDTH

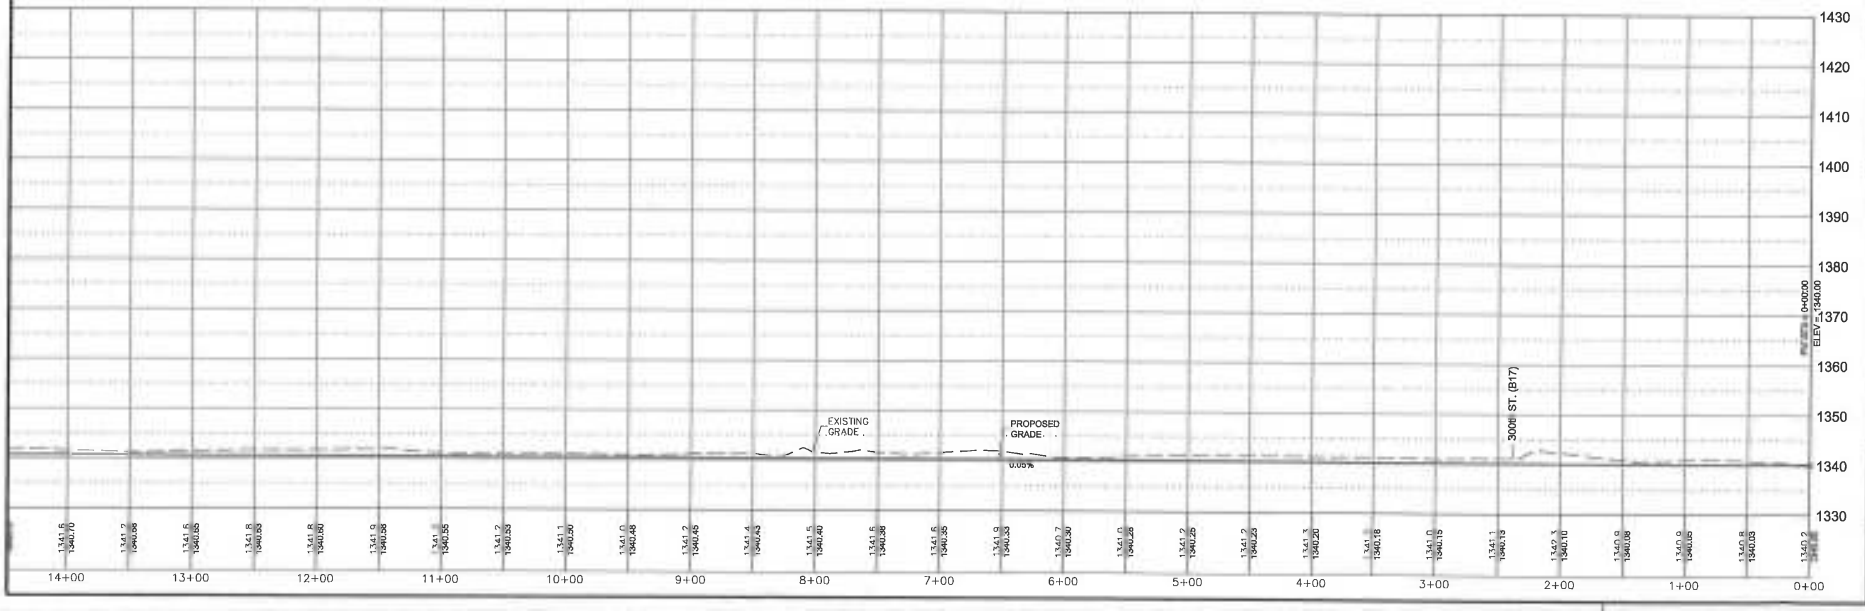

JACOBSON-WESTERGARD & ASSOCIATES, INC.
105 S. SIXTH ST. | STORM LAKE, IOWA 50588
PHONE: (712) 732-2647 Toll Free (866) 216-2298
E-MAIL: jacobsonwestergard@mchsi.com
Web Site: www.jacobson-westergard.com
CONSULTING ENGINEERS LAND SURVEYING

REVISIONS | BY | DATE

2016/2017
JOINT DRAINAGE DISTRICT No. 61
OPEN DITCH CLEANOUT
CLAY, DICKINSON
& EMMET COUNTY, IOWA

PLAN & PROFILE

Date 2-03-15
Designer DLH
Draftsman CLH
Checker RAH

Project Number
E12211
Sheet
D.02

CIVIL 3D PROJECTS\E12211\... -SITE3.DWG

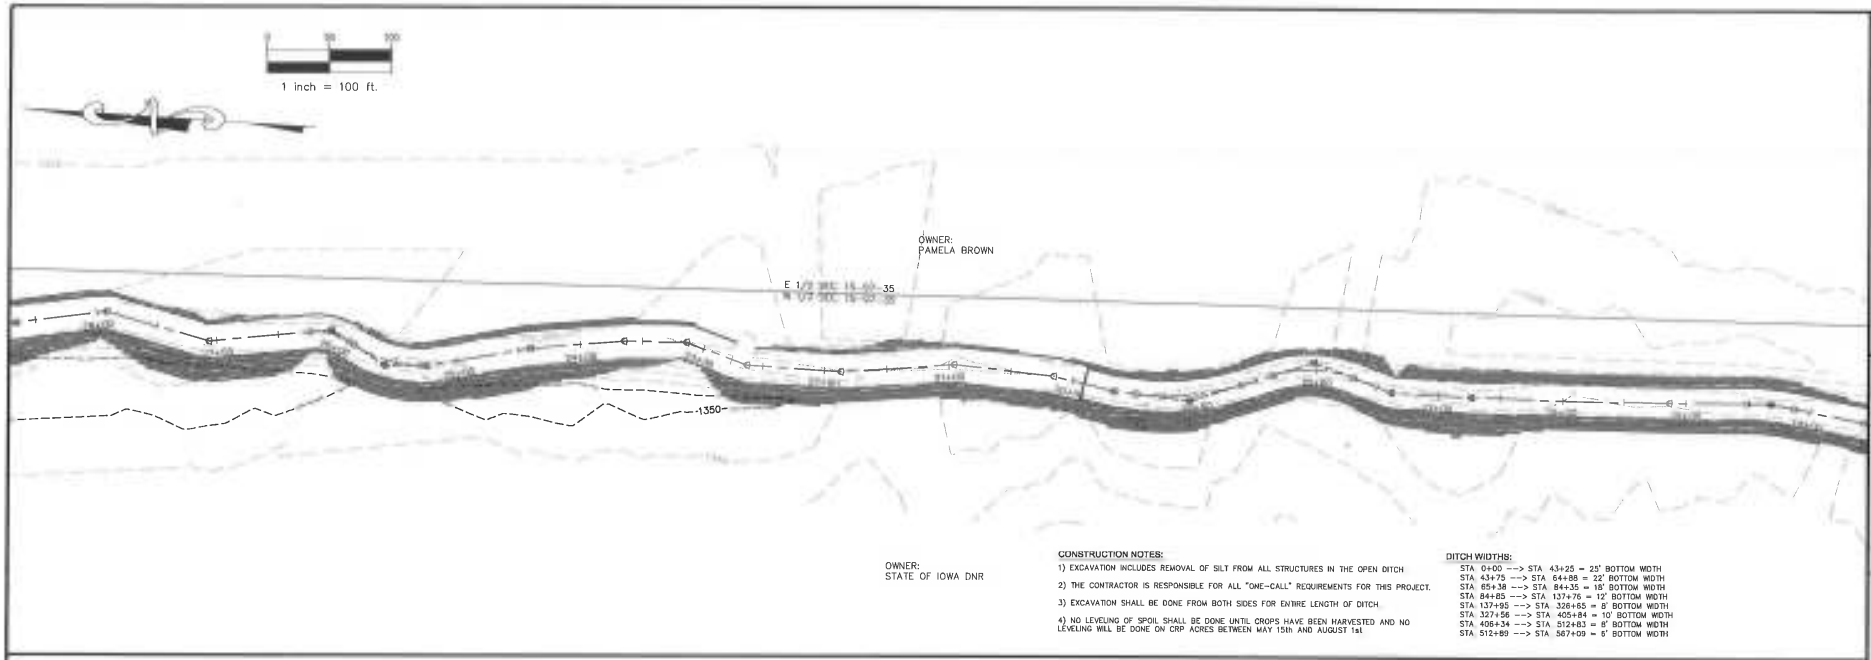

CONSTRUCTION NOTES:

1) EXCAVATION INCLUDES REMOVAL OF SILT FROM ALL STRUCTURES IN THE OPEN DITCH.

2) THE CONTRACTOR IS RESPONSIBLE FOR ALL "ONE-CALL" REQUIREMENTS FOR THIS PROJECT.

3) EXCAVATION SHALL BE DONE FROM BOTH SIDES FOR ENTIRE LENGTH OF DITCH.

4) NO LEVELING OF SPOIL SHALL BE DONE UNTIL CROPS HAVE BEEN HARVESTED AND NO LEVELING WILL BE DONE ON CRP ACRES BETWEEN MAY 15th AND AUGUST 1st

DITCH WIDTHS:

STA. 0+00 --> STA. 43+25 = 25' BOTTOM WIDTH
STA. 43+75 --> STA. 64+88 = 22' BOTTOM WIDTH
STA. 65+38 --> STA. 84+35 = 18' BOTTOM WIDTH
STA. 84+85 --> STA. 137+75 = 12' BOTTOM WIDTH
STA. 137+95 --> STA. 326+65 = 8' BOTTOM WIDTH
STA. 327+56 --> STA. 405+84 = 10' BOTTOM WIDTH
STA. 406+34 --> STA. 512+83 = 8' BOTTOM WIDTH
STA. 512+89 --> STA. 567+09 = 6' BOTTOM WIDTH

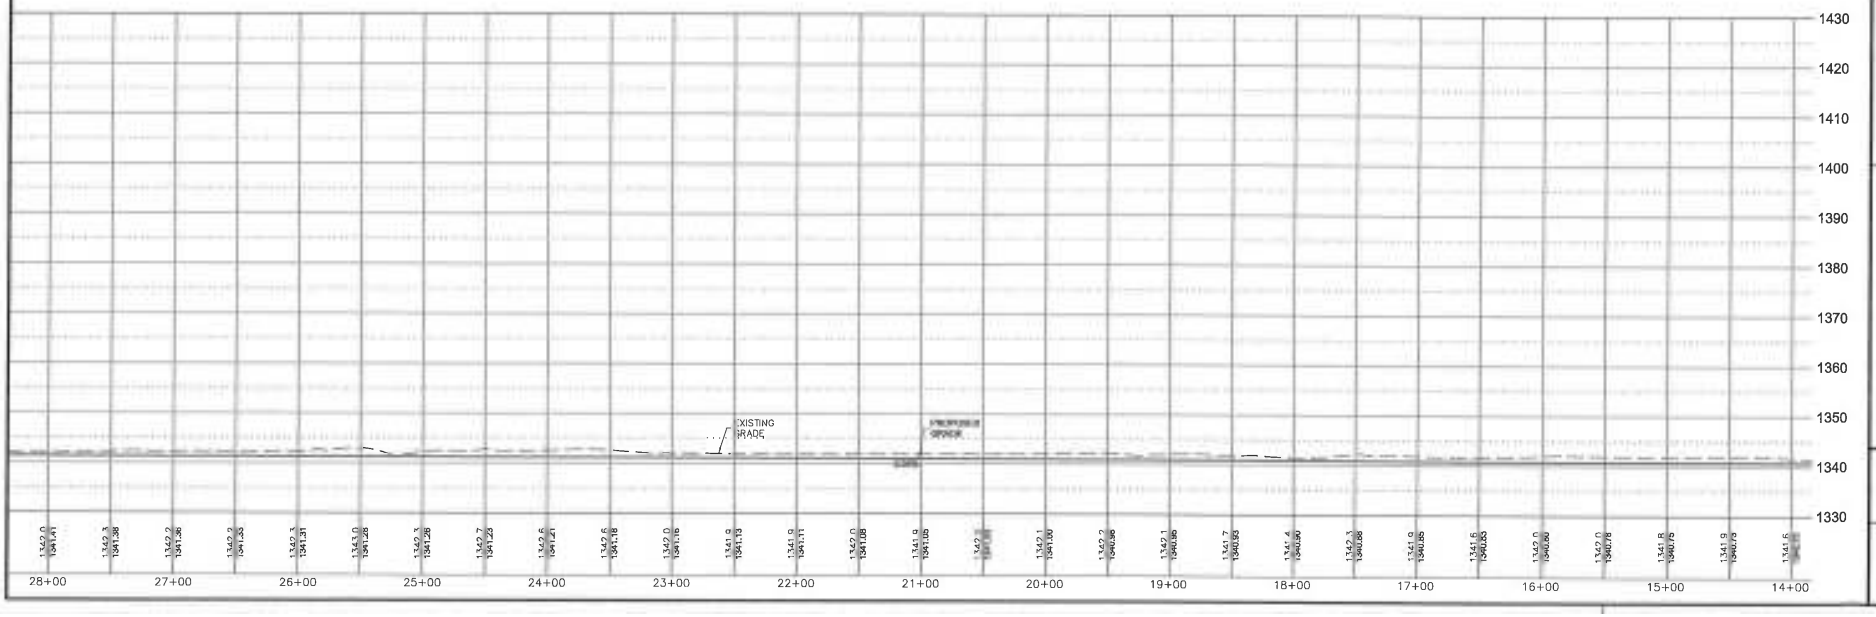

JACOBSON-WESTERGARD & ASSOCIATES, INC.
CONSULTING ENGINEERS LAND SURVEYING
105 S. SIXTH ST. ESTHERVILLE, IOWA
PHONE: (712) 362-2647 Toll Free (866) 215-2298
E-MAIL: Jacobsonwestergard@mchsi.com
Web Site: www.Jacobson-westergard.com

REVISIONS	BY	DATE

2016/2017
JOINT DRAINAGE DISTRICT No. 61
OPEN DITCH CLEANOUT
CLAY, DICKINSON
& EMMET COUNTY, IOWA

PLAN & PROFILE

Date 2-03-15
Designer DLH
Draftsman CLH
Checker RAH

Project Number
E12211
Sheet
D.03

CIVIL 3D 2211-SITE3.DWG

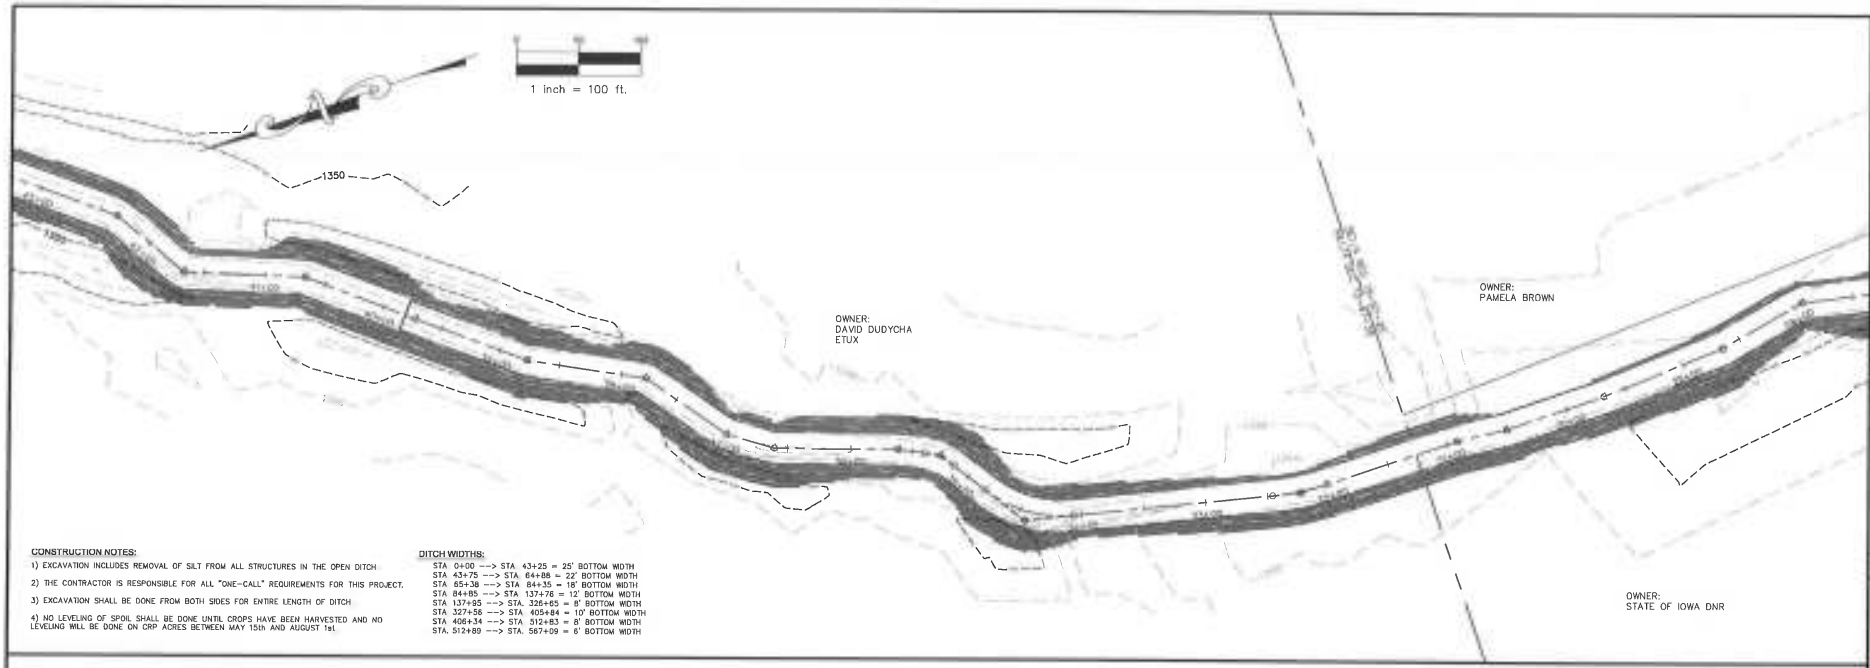

CONSTRUCTION NOTES:

1) EXCAVATION INCLUDES REMOVAL OF SILT FROM ALL STRUCTURES IN THE OPEN DITCH.

2) THE CONTRACTOR IS RESPONSIBLE FOR ALL "ONE-CALL" REQUIREMENTS FOR THIS PROJECT.

3) EXCAVATION SHALL BE DONE FROM BOTH SIDES FOR ENTIRE LENGTH OF DITCH.

4) NO LEVELING OF SPOIL SHALL BE DONE UNTIL CROPS HAVE BEEN HARVESTED AND NO LEVELING WILL BE DONE ON CRP ACRES BETWEEN MAY 15th AND AUGUST 1st.

DITCH WIDTHS:

STA 0+00 --> STA. 43+25 = 25' BOTTOM WIDTH
STA. 43+75 --> STA. 64+88 = 22' BOTTOM WIDTH
STA. 65+38 --> STA. 84+35 = 18' BOTTOM WIDTH
STA. 84+85 --> STA. 137+76 = 12' BOTTOM WIDTH
STA. 137+85 --> STA. 326+65 = 8' BOTTOM WIDTH
STA. 327+56 --> STA. 405+84 = 10' BOTTOM WIDTH
STA. 406+34 --> STA. 512+83 = 8' BOTTOM WIDTH
STA. 512+89 --> STA. 567+09 = 6' BOTTOM WIDTH

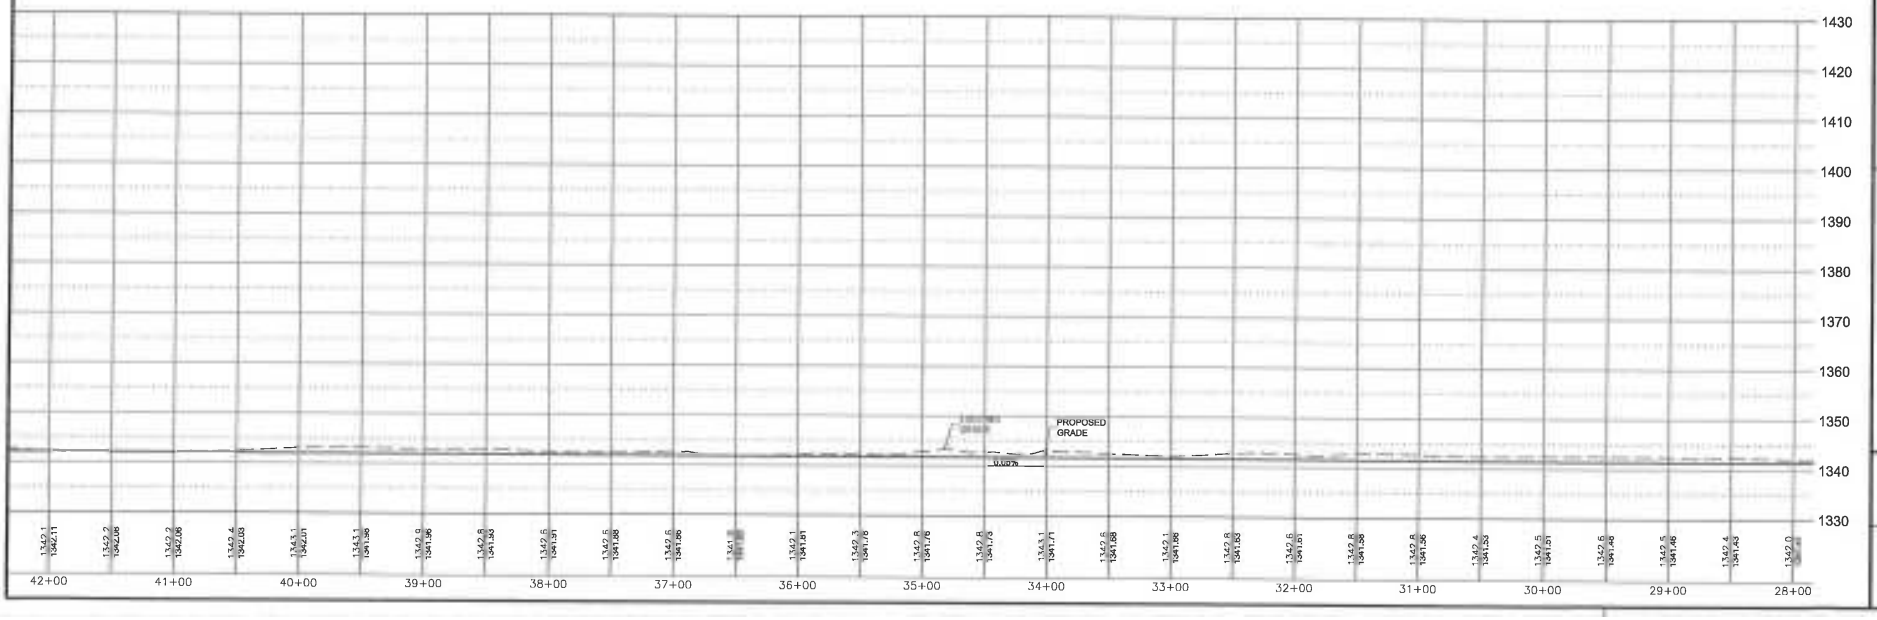

JACOBSON-WESTERGARD & ASSOCIATES, INC.
905 S. 6TH ST. ESTHERVILLE, IOWA
PHONE: (712) 362-2647 Toll Free (866) 215-2298
E-MAIL:
Web Site: www.jacobson-westergard.com
CONSULTING

REVISIONS	BY	DATE

2016/2017
JOINT DRAINAGE DISTRICT No. 61
OPEN DITCH CLEANOUT
CLAY, DICKINSON
& EMMET COUNTY, IOWA

PLAN & PROFILE

Date 2-03-16
Designer DLH
Draftsman CLH
Checker RAH

Project Number
E12211
Sheet
D.04

CIVIL 3D PROJECTS\12211

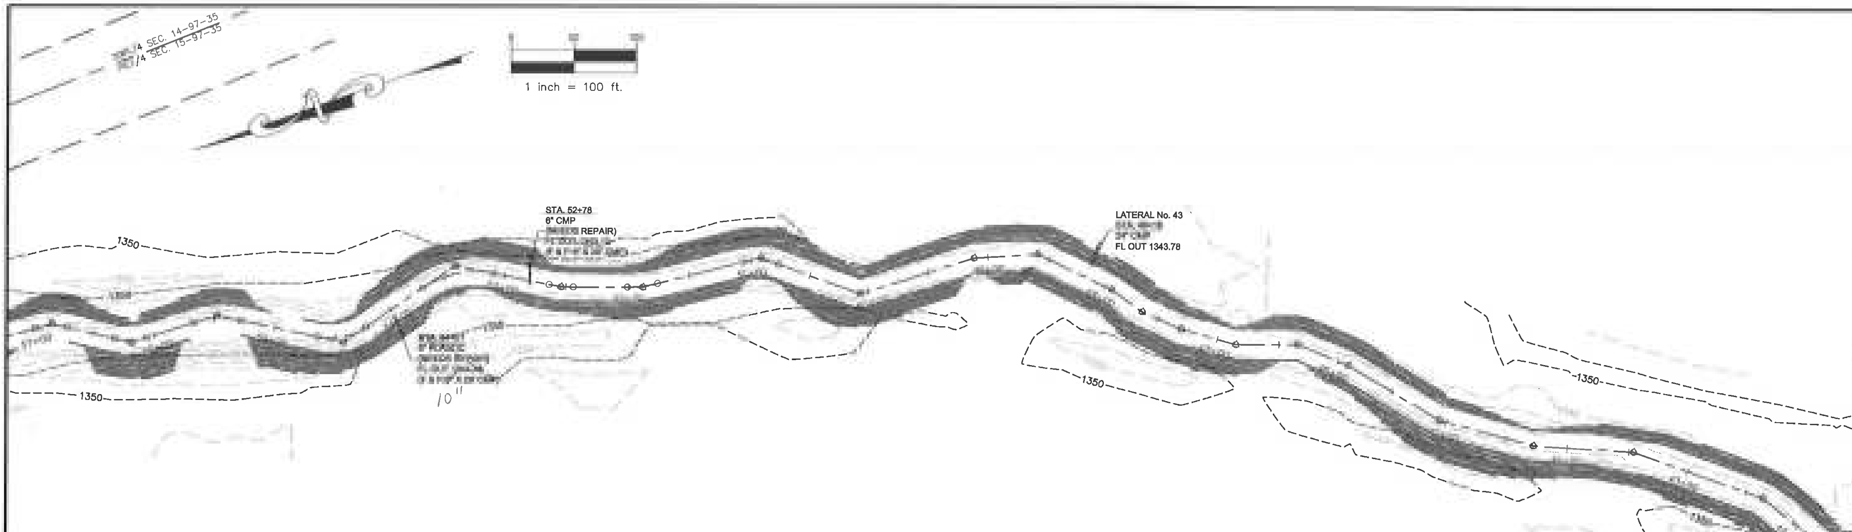

OWNER:
DAVID DUDYCHA
ETUX

CONSTRUCTION NOTES:

1) EXCAVATION INCLUDES REMOVAL OF SILT FROM ALL STRUCTURES IN THE OPEN DITCH.

2) THE CONTRACTOR IS RESPONSIBLE FOR ALL "ONE-CALL" REQUIREMENTS FOR THIS PROJECT.

3) EXCAVATION SHALL BE DONE FROM BOTH SIDES FOR ENTIRE LENGTH OF DITCH

4) NO LEVELING OF SPOIL SHALL BE DONE UNTIL CROPS HAVE BEEN HARVESTED AND NO LEVELING WILL BE DONE ON CRP ACRES BETWEEN MAY 15th AND AUGUST 1st.

DITCH WIDTHS:
STA. 0+00 ---> STA. 43+25 = 25' BOTTOM WIDTH
STA. 43+75 ---> STA. 64+88 = 22' BOTTOM WIDTH
STA. 65+38 ---> STA. 84+35 = 18' BOTTOM WIDTH
STA. 84+85 ---> STA. 137+76 = 12' BOTTOM WIDTH
STA. 137+95 ---> STA. 326+65 = 8' BOTTOM WIDTH
STA. 327+56 ---> STA. 405+84 = 10' BOTTOM WIDTH
STA. 406+34 ---> STA. 512+83 = 8' BOTTOM WIDTH
STA. 512+89 ---> STA. 567+09 = 6' BOTTOM WIDTH

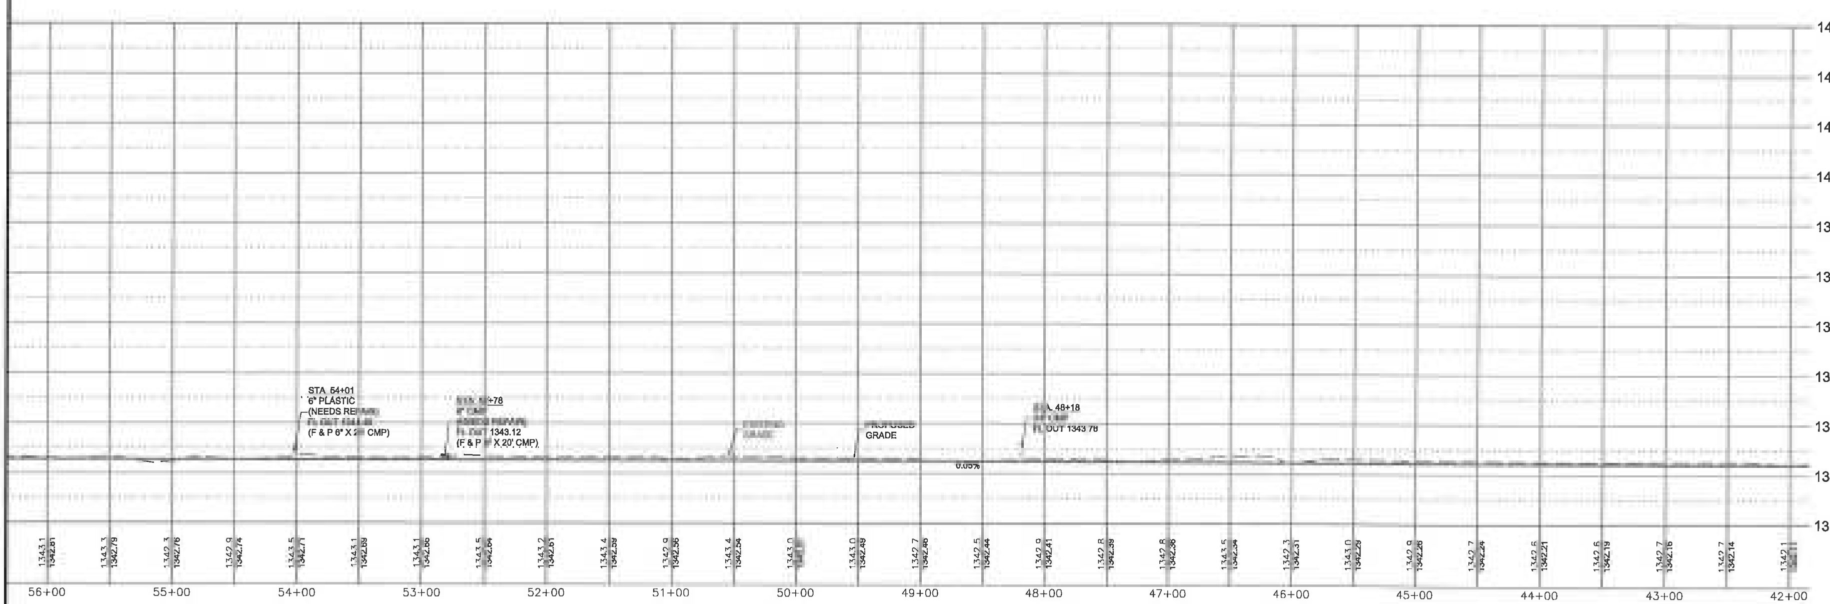

JACOBSON-WESTERGARD & ASSOCIATES, INC.
ESTHERVILLE, IOWA
PHONE: (712) 362-2647 Toll Free (866) 215-2298
E-MAIL: jacobsonwestergard@mchsi.com
Web Site: www.jacobson-westergard.com
CONSULTING ENGINEERS LAND SURVEYING

REVISIONS	BY	DATE

2016/2017
JOINT DRAINAGE DISTRICT No. 61
OPEN DITCH CLEANOUT
CLAY, DICKINSON
& EMMET COUNTY, IOWA

PLAN & PROFILE

Date 2-03-15
Designer DLH
Draftsman CLH
Checker RAH

Project Number E12211
Sheet D.05

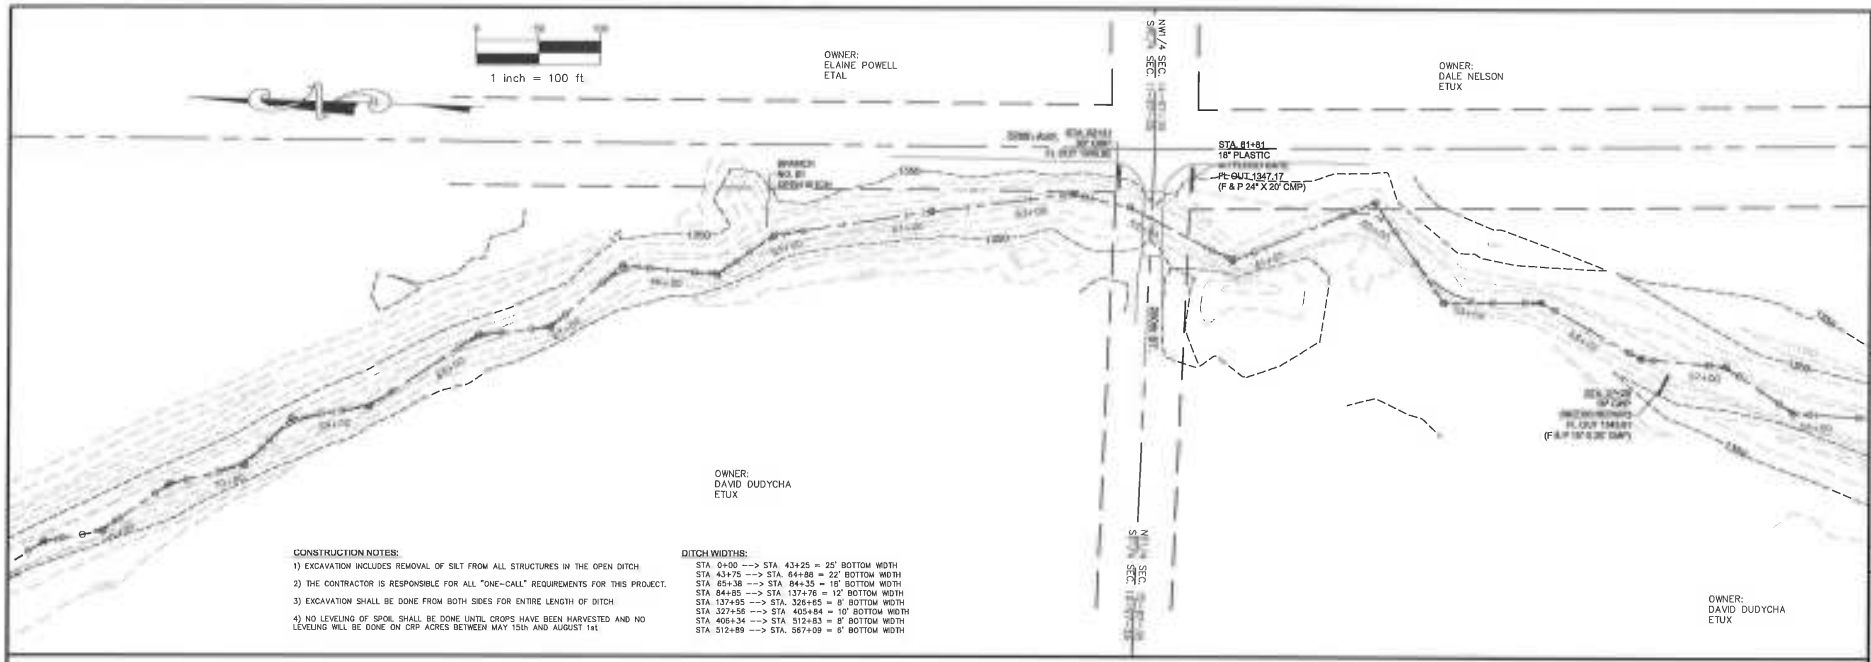

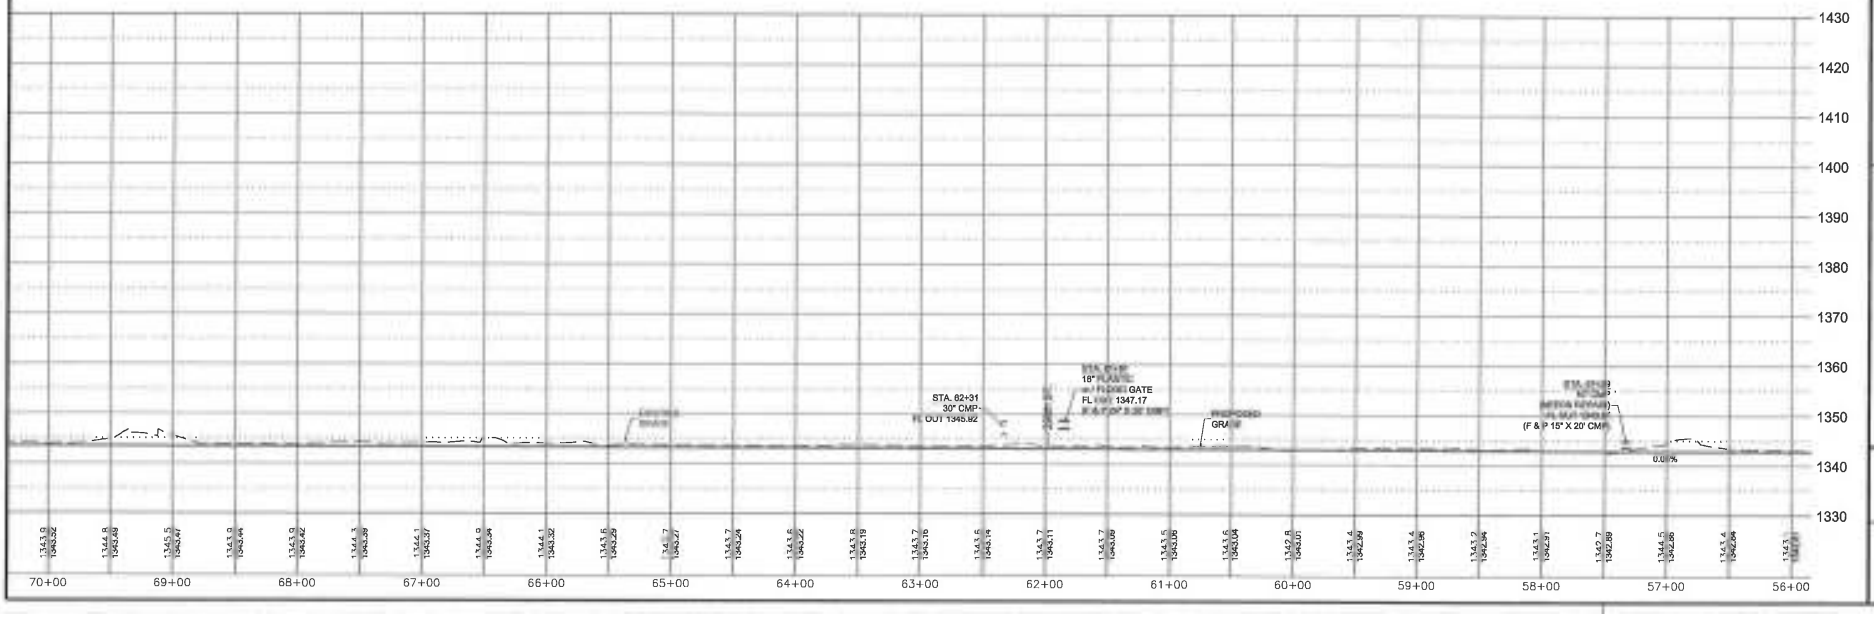

JACOBSON-WESTERGARD & ASSOCIATES, INC.
308 S. SIXTH ST. STORM LAKE, IOWA
PHONE: (712) 732-3847 Toll Free (866) 215-2298
E-MAIL: jacobsonwestergard@mchsi.com
Web Site: www.Jacobson-westergard.com
CONSULTING ENGINEERS LAND SURVEYING

REVISIONS | BY | DATE

2016/2017
JOINT DRAINAGE DISTRICT No. 61
OPEN DITCH CLEANOUT
CLAY, DICKINSON
& EMMET COUNTY, IOWA

PLAN & PROFILE

Date 2-03-15
Designer DLH
Draftsman CLH
Checker RAH

Project Number
E12211
Sheet
D.06

SITE3.DWG

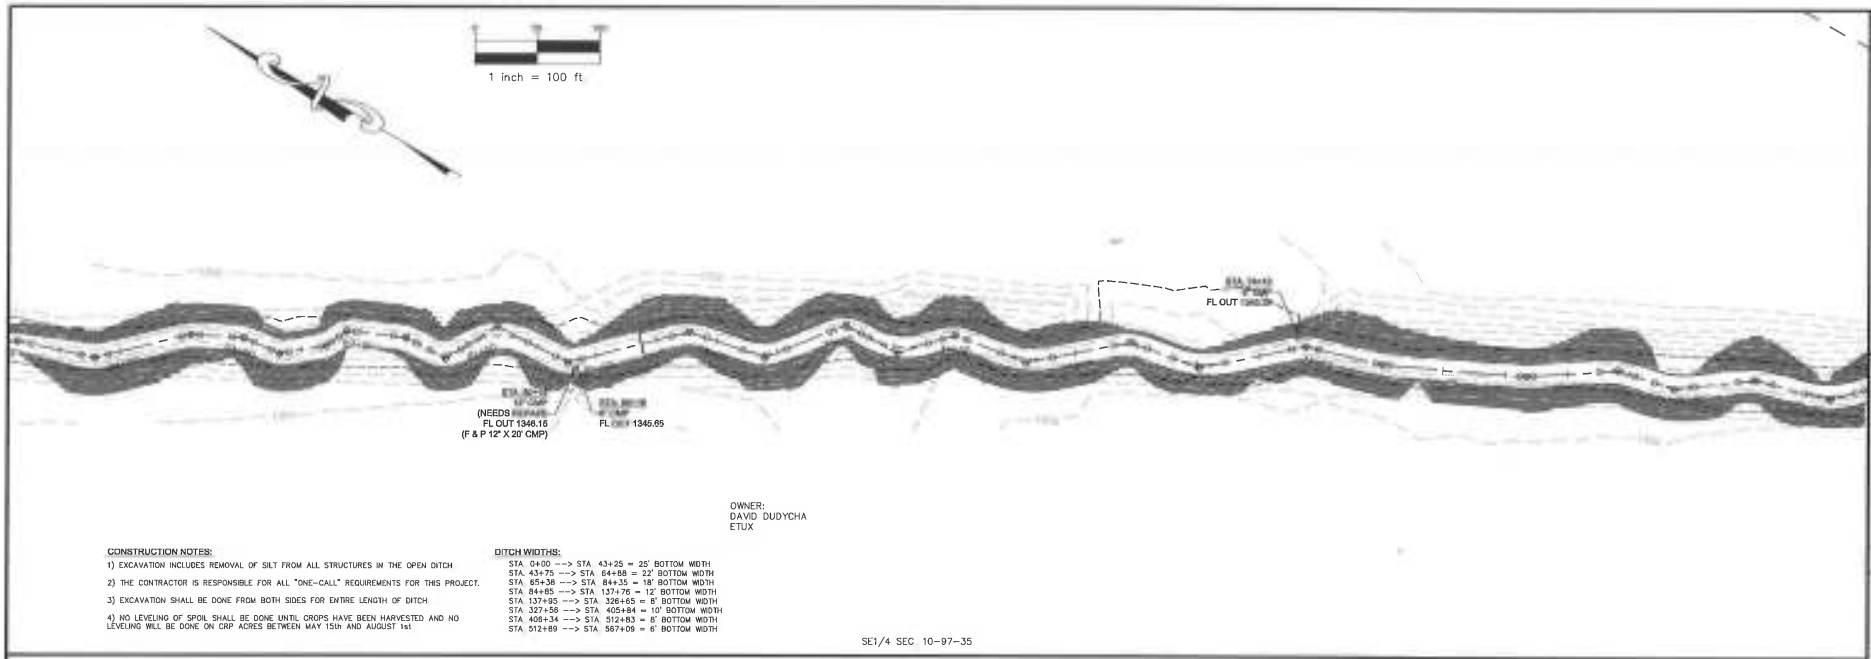

OWNER:
DAVID DUDYCHA
ETUX

CONSTRUCTION NOTES:

1) EXCAVATION INCLUDES REMOVAL OF SILT FROM ALL STRUCTURES IN THE OPEN DITCH.

2) THE CONTRACTOR IS RESPONSIBLE FOR ALL "ONE-CALL" REQUIREMENTS FOR THIS PROJECT.

3) EXCAVATION SHALL BE DONE FROM BOTH SIDES FOR ENTIRE LENGTH OF DITCH.

4) NO LEVELING OF SPOIL SHALL BE DONE UNTIL CROPS HAVE BEEN HARVESTED AND NO LEVELING WILL BE DONE ON CRP ACRES BETWEEN MAY 15th AND AUGUST 1st.

DITCH WIDTHS:

STA. 0+00 --> STA. 43+25 = 25' BOTTOM WIDTH
STA. 43+75 --> STA. 64+88 = 22' BOTTOM WIDTH
STA. 65+38 --> STA. 84+35 = 18' BOTTOM WIDTH
STA. 84+85 --> STA. 137+76 = 12' BOTTOM WIDTH
STA. 137+93 --> STA. 326+65 = 8' BOTTOM WIDTH
STA. 327+58 --> STA. 405+84 = 10' BOTTOM WIDTH
STA. 408+34 --> STA. 512+83 = 8' BOTTOM WIDTH
STA. 512+89 --> STA. 567+09 = 6' BOTTOM WIDTH

SE1/4 SEC 10-97-35

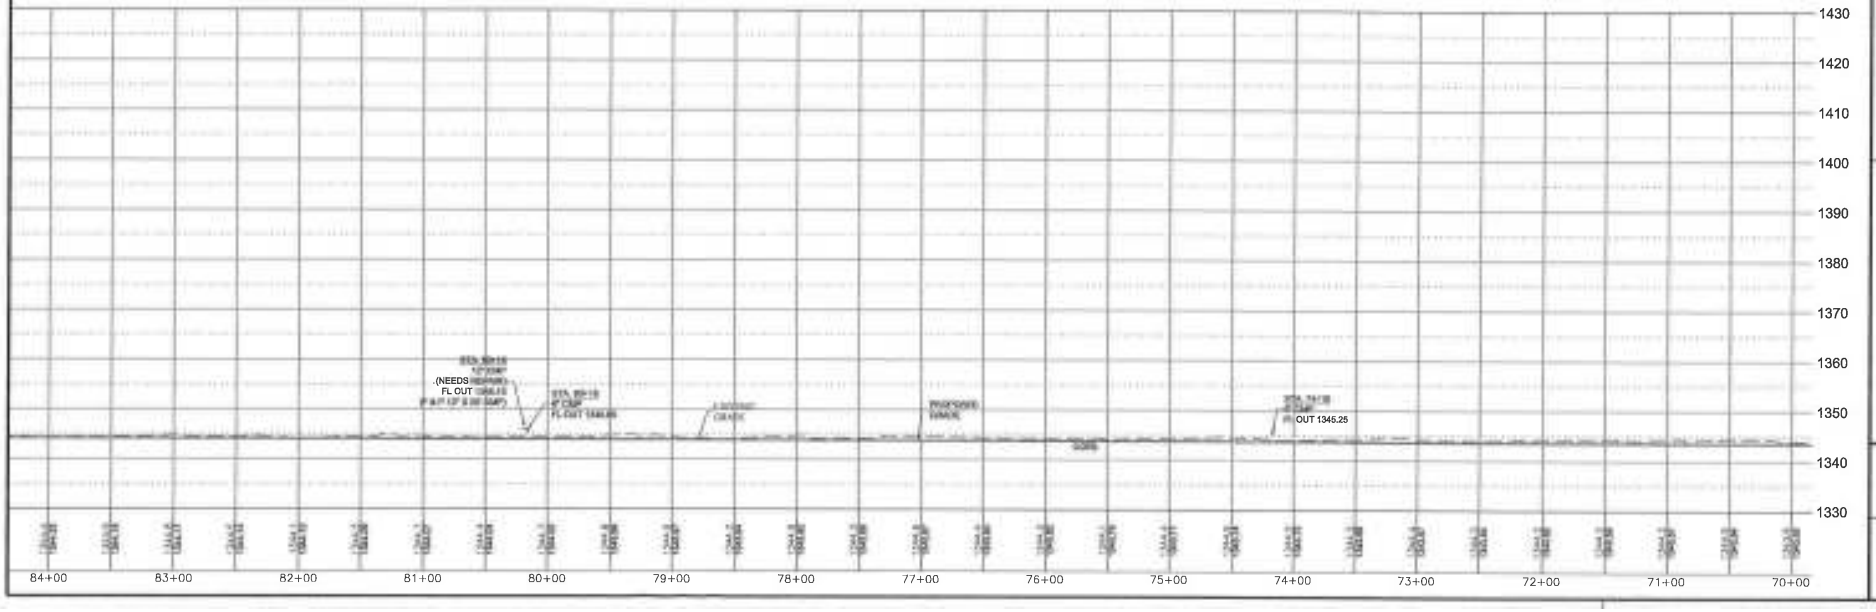

JACOBSON-WESTERGARD & ASSOCIATES, INC.
105 S. SIXTH ST. ESTHERVILLE, IOWA
PHONE: (712) 362-2647 Toll Free (888) 215-2298
E-MAIL: jacobsonwestergard@mchsi.com
Web Site: www.Jacobson-westergard.com
CONSULTING ENGINEERS LAND SURVEYING

REVISIONS	BY	DATE

2016/2017
JOINT DRAINAGE DISTRICT No. 61
OPEN DITCH CLEANOUT
CLAY, DICKINSON
& EMMET COUNTY, IOWA

PLAN & PROFILE

Date 2-03-15
Designer DLH
Draftsman CLH
Checker RAH
2211-SITE3.DWG

Project Number
E12211
Sheet
D.07

CIVIL 3D

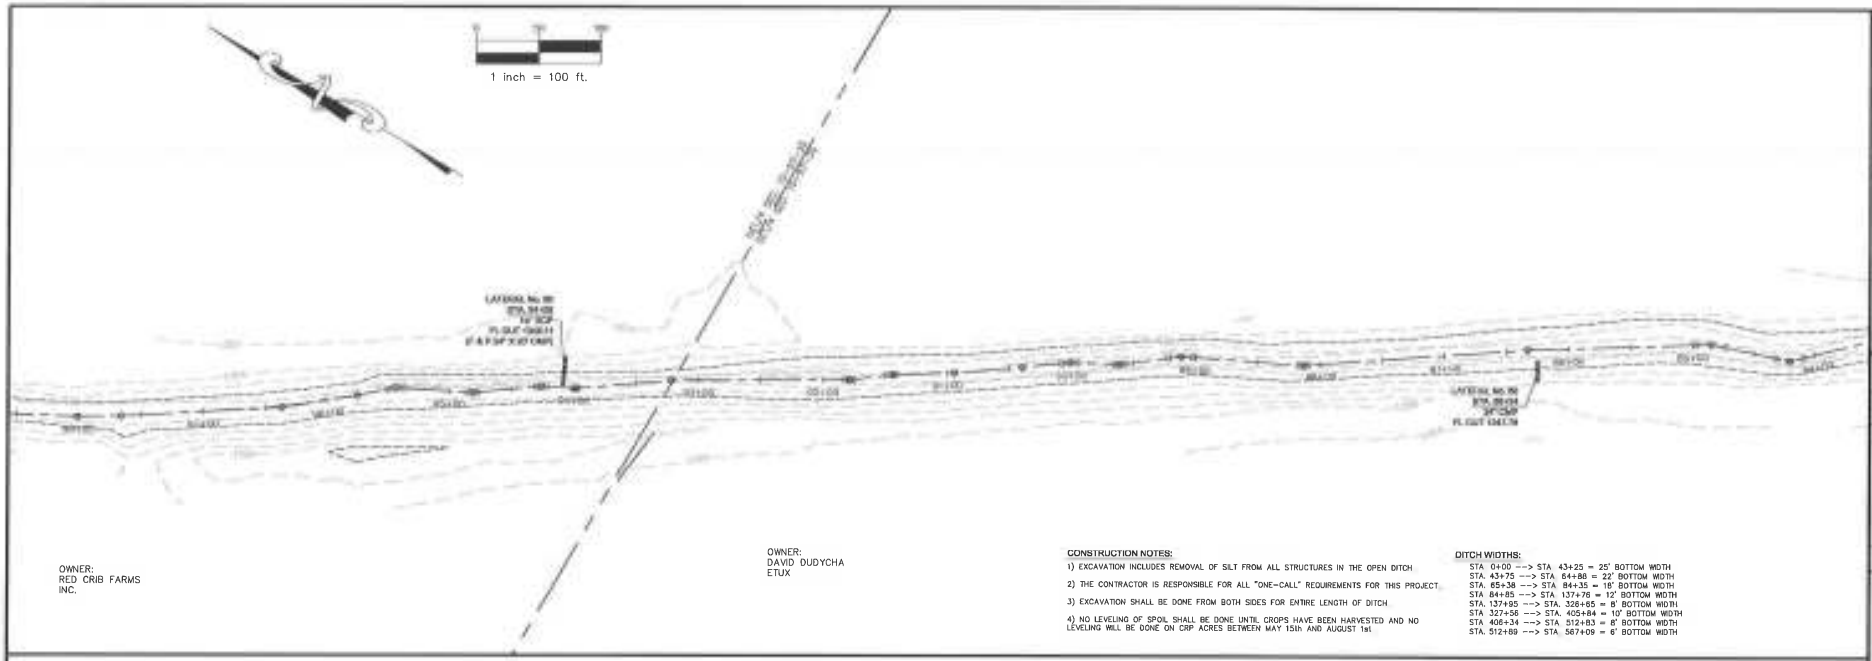

CONSTRUCTION NOTES:

1) EXCAVATION INCLUDES REMOVAL OF SILT FROM ALL STRUCTURES IN THE OPEN DITCH.

2) THE CONTRACTOR IS RESPONSIBLE FOR ALL "ONE-CALL" REQUIREMENTS FOR THIS PROJECT.

3) EXCAVATION SHALL BE DONE FROM BOTH SIDES FOR ENTIRE LENGTH OF DITCH.

4) NO LEVELING OF SPOIL SHALL BE DONE UNTIL CROPS HAVE BEEN HARVESTED AND NO LEVELING WILL BE DONE ON CRP ACRES BETWEEN MAY 15th AND AUGUST 1st.

DITCH WIDTHS:

STA. 0+00 --> STA. 43+25 = 25' BOTTOM WIDTH
STA. 43+75 --> STA. 64+88 = 22' BOTTOM WIDTH
STA. 65+38 --> STA. 84+35 = 18' BOTTOM WIDTH
STA. 84+85 --> STA. 137+76 = 12' BOTTOM WIDTH
STA. 137+95 --> STA. 326+85 = 8' BOTTOM WIDTH
STA. 327+56 --> STA. 405+84 = 10' BOTTOM WIDTH
STA. 406+34 --> STA. 512+83 = 8' BOTTOM WIDTH
STA. 512+89 --> STA. 567+09 = 6' BOTTOM WIDTH

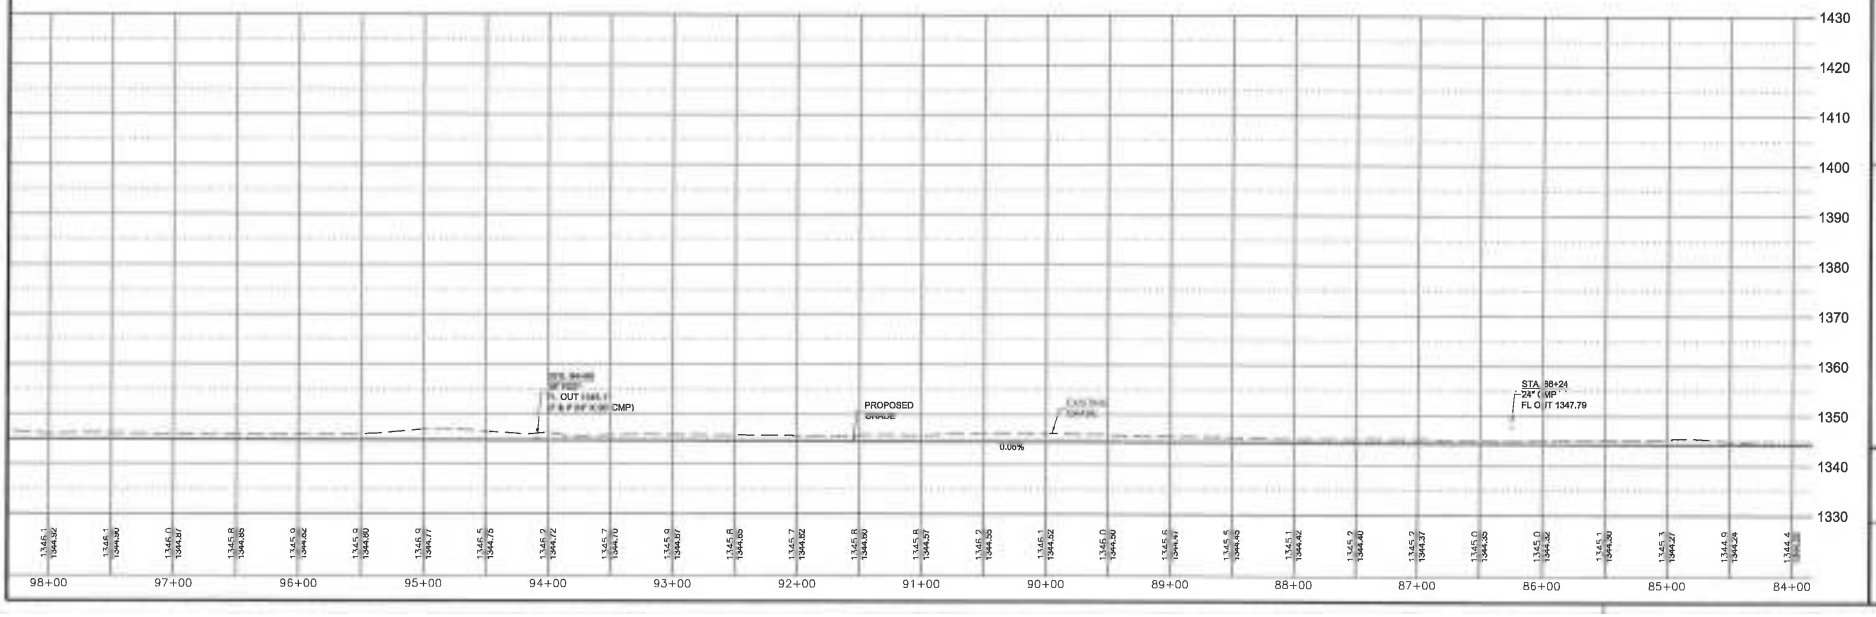

JACOBSON-WESTERGARD & ASSOCIATES, INC.
CONSULTING ENGINEERS LAND SURVEYING
305 S. SIXTH ST. ESTHERVILLE, IOWA
PHONE: (712) 362-2647 Toll Free (888) 215-2298
E-MAIL: jacobsonwestergard@mchsi.com
Web Site: www.jacobsonwestergard.com

REVISIONS	BY	DATE

2016/2017
JOINT DRAINAGE DISTRICT No. 61
OPEN DITCH CLEANOUT
CLAY, DICKINSON
& EMMET COUNTY, IOWA

PLAN & PROFILE

Date 2-03-15
Designer DLH
Draftsman CLH
Checker RAH

Project Number
E12211
Sheet
D.08

CIVIL 3D PROJECTS\E12211\12211-SITE3.DWG

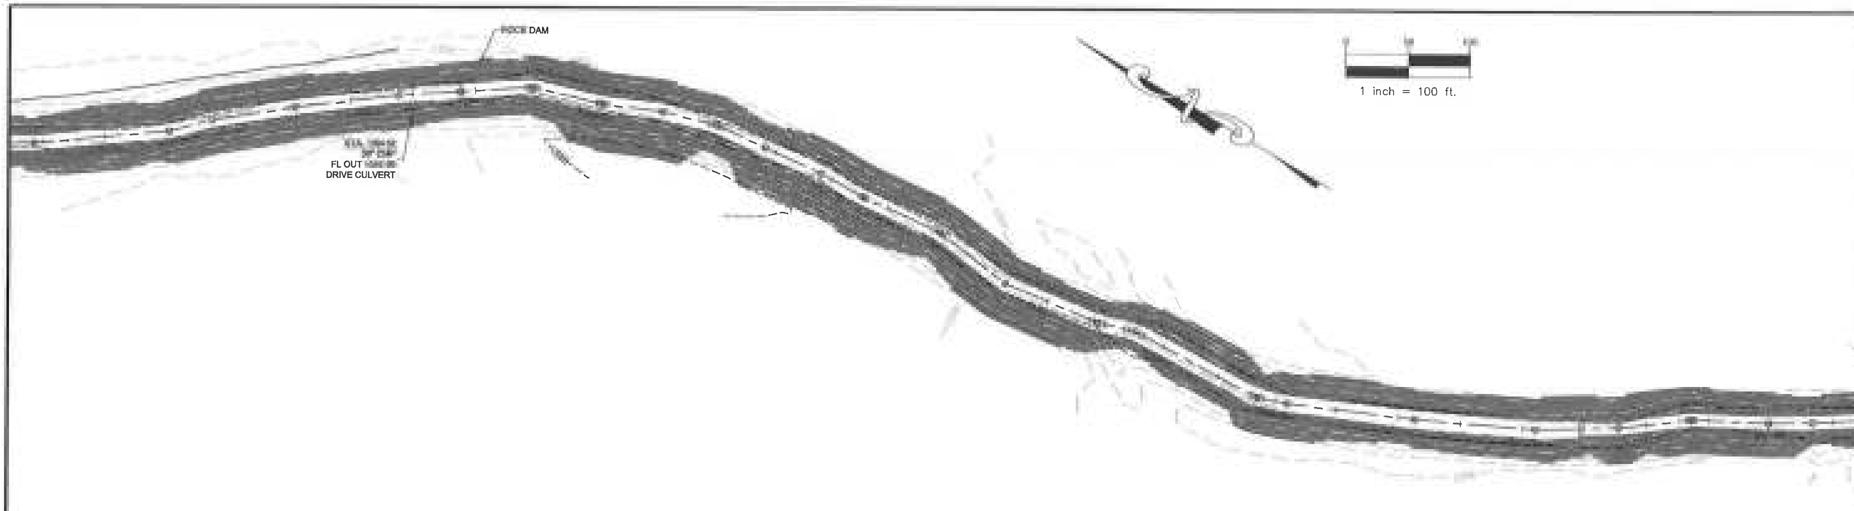

CONSTRUCTION NOTES:

1) EXCAVATION INCLUDES REMOVAL OF SILT FROM ALL STRUCTURES IN THE OPEN DITCH.

2) THE CONTRACTOR IS RESPONSIBLE FOR ALL "ONE-CALL" REQUIREMENTS FOR THIS PROJECT.

3) EXCAVATION SHALL BE DONE FROM BOTH SIDES FOR ENTIRE LENGTH OF DITCH.

4) NO LEVELING OF SPOIL SHALL BE DONE UNTIL CROPS HAVE BEEN HARVESTED AND NO LEVELING WILL BE DONE ON CRP ACRES BETWEEN MAY 15th AND AUGUST 1st.

DITCH WIDTHS:

STA. 0+00 ---> STA. 43+25 = 25' BOTTOM WIDTH
STA. 43+75 ---> STA. 64+88 = 22' BOTTOM WIDTH
STA. 65+38 ---> STA. 84+35 = 18' BOTTOM WIDTH
STA. 84+85 ---> STA. 137+76 = 12' BOTTOM WIDTH
STA. 137+95 ---> STA. 326+65 = 8' BOTTOM WIDTH
STA. 327+56 ---> STA. 405+84 = 10' BOTTOM WIDTH
STA. 406+34 ---> STA. 512+83 = 8' BOTTOM WIDTH
STA. 512+89 ---> STA. 567+09 = 6' BOTTOM WIDTH

OWNER:
RED CRIB FARMS INC.

NE1/4 SEC. 10-97-35

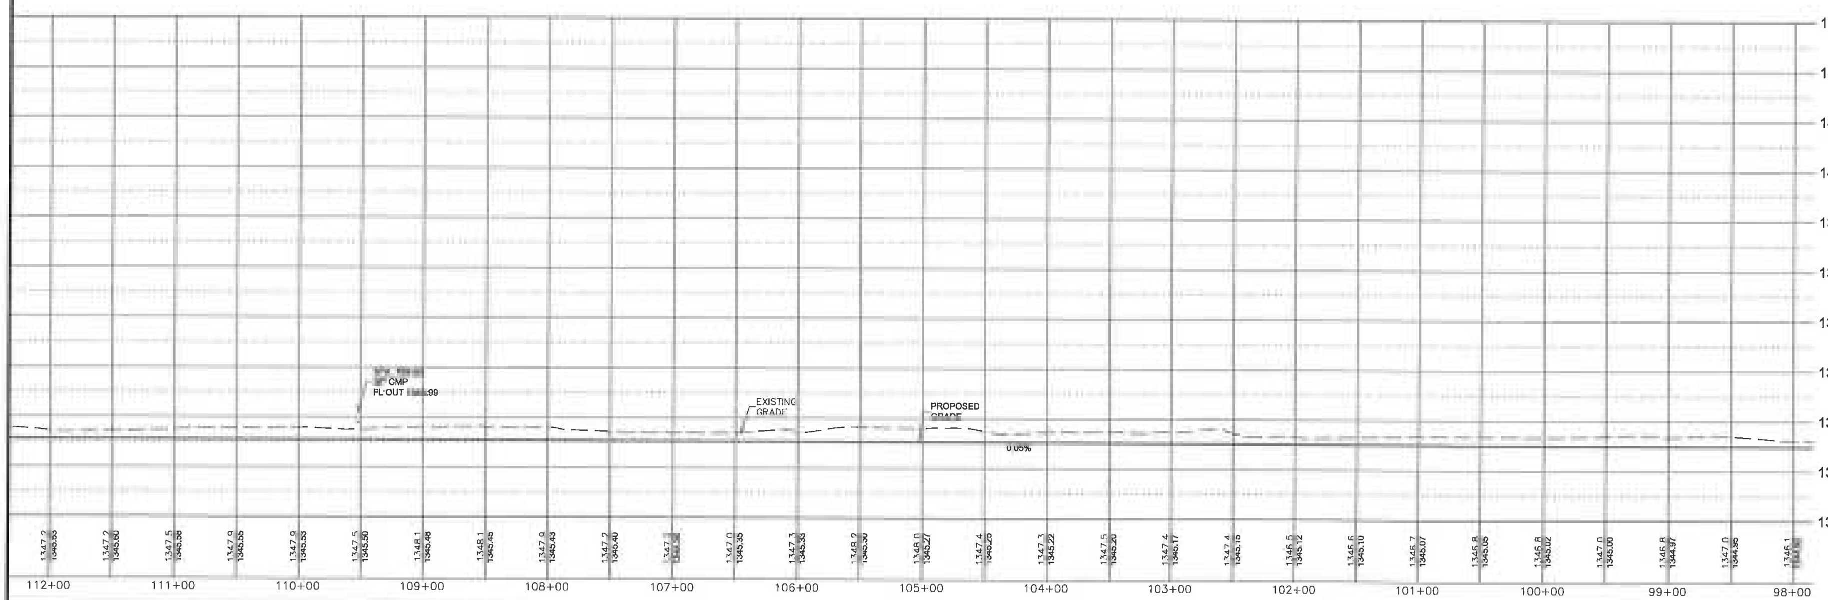

Existing	Proposed
1347.2	1345.63
1347.2	1345.60
1347.5	1345.58
1347.9	1345.55
1347.9	1345.53
1347.5	1345.50
1348.1	1345.48
1348.1	1345.45
1347.9	1345.43
1347.2	1345.40
1347.1	1345.38
1347.0	1345.35
1347.3	1345.33
1348.2	1345.30
1348.0	1345.27
1347.4	1345.25
1347.3	1345.22
1347.5	1345.20
1347.4	1345.17
1347.4	1345.15
1346.5	1345.12
1346.6	1345.10
1346.7	1345.07
1346.8	1345.05
1346.8	1345.02
1347.0	1345.00
1346.8	1344.97
1347.0	1344.95
1346.1	[illegible]

JACOBSON-WESTERGARD & ASSOCIATES, INC.
105 S. SIXTH ST. ESTHERVILLE, IOWA
PHONE: (712) 362-2647 Toll Free (866) 215-2298
E-MAIL: [redacted]
Web Site: www.jacobson-westergard.com
CONSULTING ENGINEERS

REVISIONS	BY	DATE

2016/2017
JOINT DRAINAGE DISTRICT No. 61
OPEN DITCH CLEANOUT
CLAY, DICKINSON
& EMMET COUNTY, IOWA

PLAN & PROFILE

Date 2-03-15
Designer DLH
Draftsman CLH
Checker RAH

Project Number E12211
Sheet D.09

CIVIL 3D 2211-SITE3.DWG

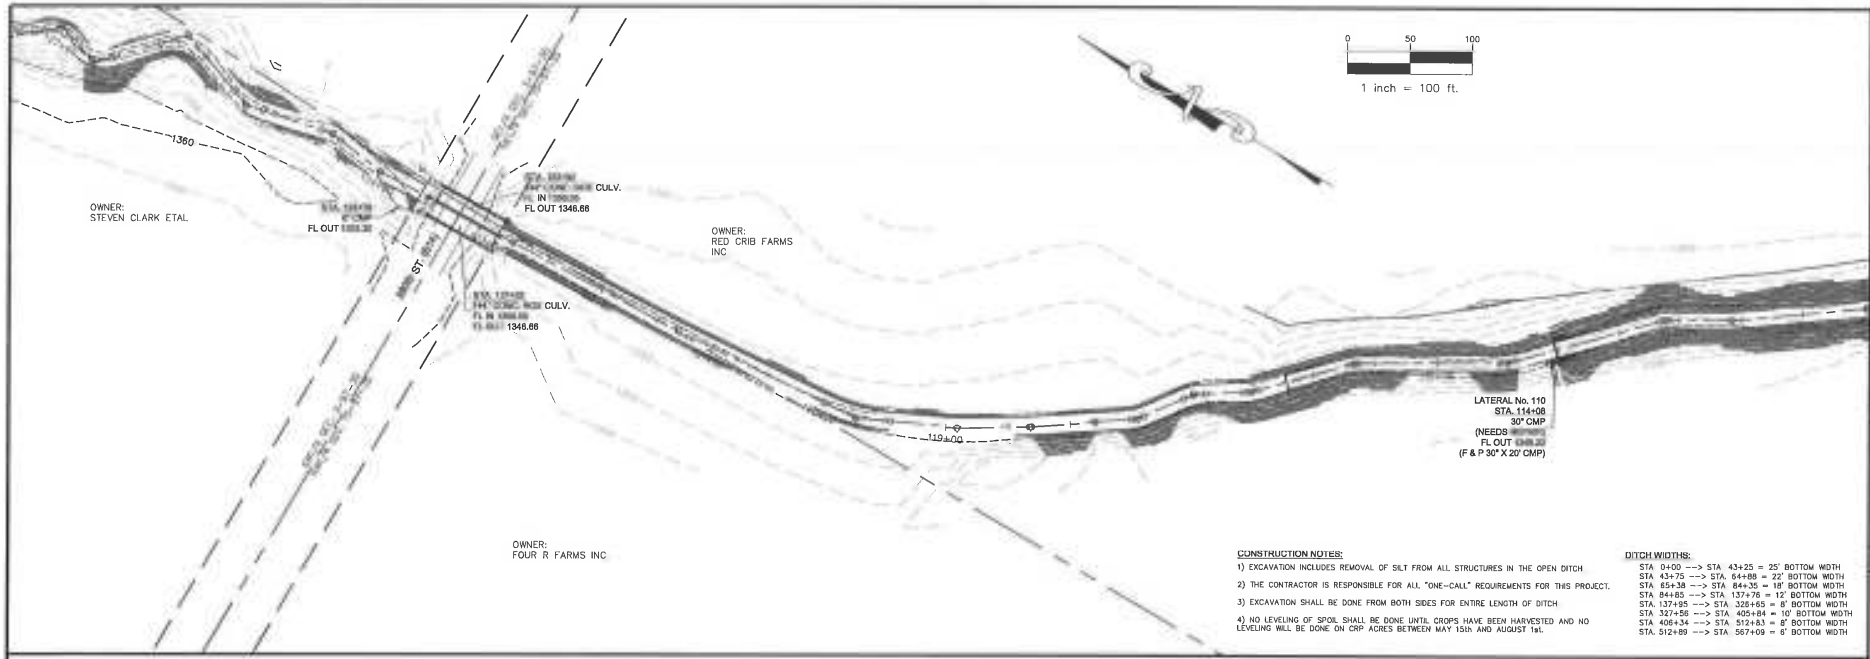

CONSTRUCTION NOTES:

1) EXCAVATION INCLUDES REMOVAL OF SILT FROM ALL STRUCTURES IN THE OPEN DITCH

2) THE CONTRACTOR IS RESPONSIBLE FOR ALL "ONE-CALL" REQUIREMENTS FOR THIS PROJECT.

3) EXCAVATION SHALL BE DONE FROM BOTH SIDES FOR ENTIRE LENGTH OF DITCH

4) NO LEVELING OF SPOIL SHALL BE DONE UNTIL CROPS HAVE BEEN HARVESTED AND NO LEVELING WILL BE DONE ON CRP ACRES BETWEEN MAY 15th AND AUGUST 1st.

DITCH WIDTHS:

STA 0+00 --> STA. 43+25 = 25' BOTTOM WIDTH
STA 43+75 --> STA. 64+88 = 22' BOTTOM WIDTH
STA 65+38 --> STA. 84+35 = 18' BOTTOM WIDTH
STA. 84+85 --> STA. 137+76 = 12' BOTTOM WIDTH
STA. 137+95 --> STA. 326+65 = 8' BOTTOM WIDTH
STA 327+56 --> STA. 405+84 = 10' BOTTOM WIDTH
STA 406+34 --> STA. 512+83 = 8' BOTTOM WIDTH
STA. 512+89 --> STA. 567+09 = 6' BOTTOM WIDTH

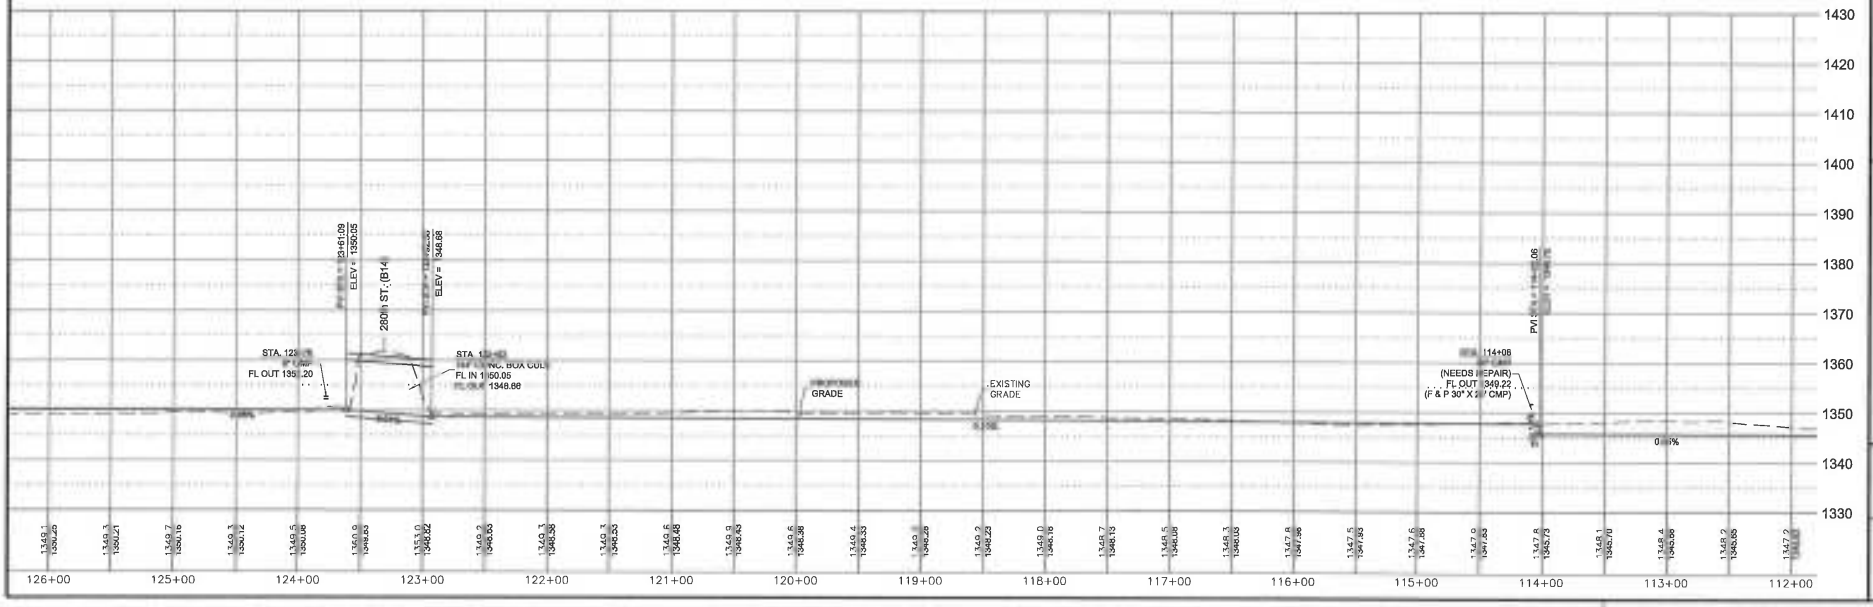

JACOBSON-WESTERGARD & ASSOCIATES, INC.
505 S. 56TH ST. ESTHERVILLE, IOWA
PHONE: (712) 362-2647 Toll Free (866) 212-2298
E-MAIL: jacobsonwestergard@mchsi.com
Web Site:
CONSULTING ENGINEERS LAND SURVEYING

REVISIONS	BY	DATE

2016/2017
JOINT DRAINAGE DISTRICT No. 61
OPEN DITCH CLEANOUT
CLAY, DICKINSON
& EMMET COUNTY, IOWA

PLAN & PROFILE

Date 2-03-15
Designer DLH
Draftsman CLH
Checker RAH

E12211
Sheet
D.10

CIVIL 3D PROJECTS\12211

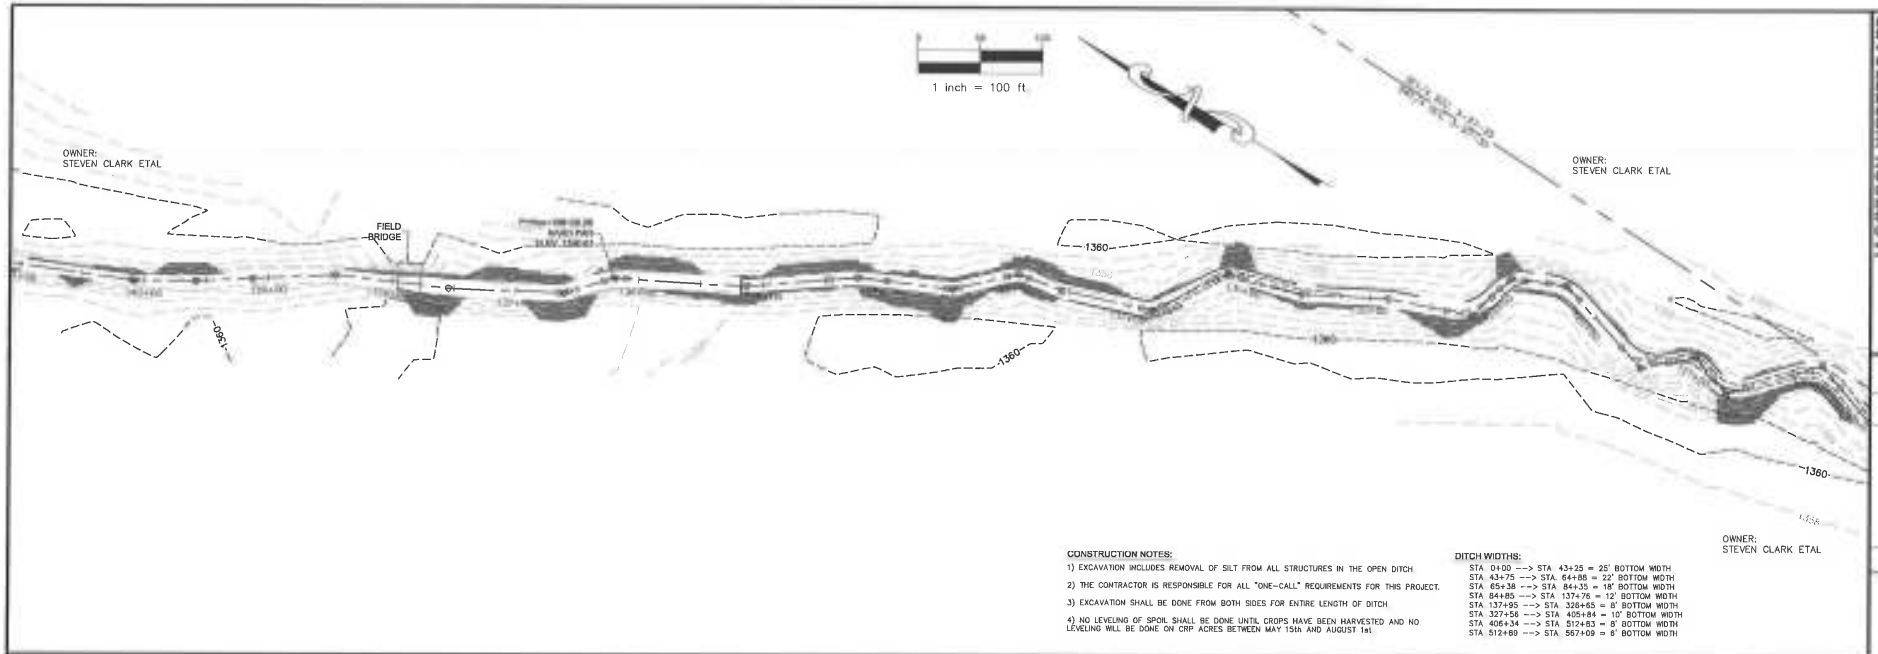

CONSTRUCTION NOTES:

1) EXCAVATION INCLUDES REMOVAL OF SILT FROM ALL STRUCTURES IN THE OPEN DITCH.

2) THE CONTRACTOR IS RESPONSIBLE FOR ALL "ONE-CALL" REQUIREMENTS FOR THIS PROJECT.

3) EXCAVATION SHALL BE DONE FROM BOTH SIDES FOR ENTIRE LENGTH OF DITCH.

4) NO LEVELING OF SPOIL SHALL BE DONE UNTIL CROPS HAVE BEEN HARVESTED AND NO LEVELING WILL BE DONE ON CRP ACRES BETWEEN MAY 15th AND AUGUST 1st.

DITCH WIDTHS:

STA. 0+00 --> STA. 43+25 = 25' BOTTOM WIDTH
STA. 43+75 --> STA. 64+88 = 22' BOTTOM WIDTH
STA. 65+38 --> STA. 84+35 = 18' BOTTOM WIDTH
STA. 84+85 --> STA. 137+76 = 12' BOTTOM WIDTH
STA. 137+95 --> STA. 326+65 = 8' BOTTOM WIDTH
STA. 327+56 --> STA. 405+84 = 10' BOTTOM WIDTH
STA. 406+34 --> STA. 512+83 = 8' BOTTOM WIDTH
STA. 512+89 --> STA. 567+09 = 6' BOTTOM WIDTH

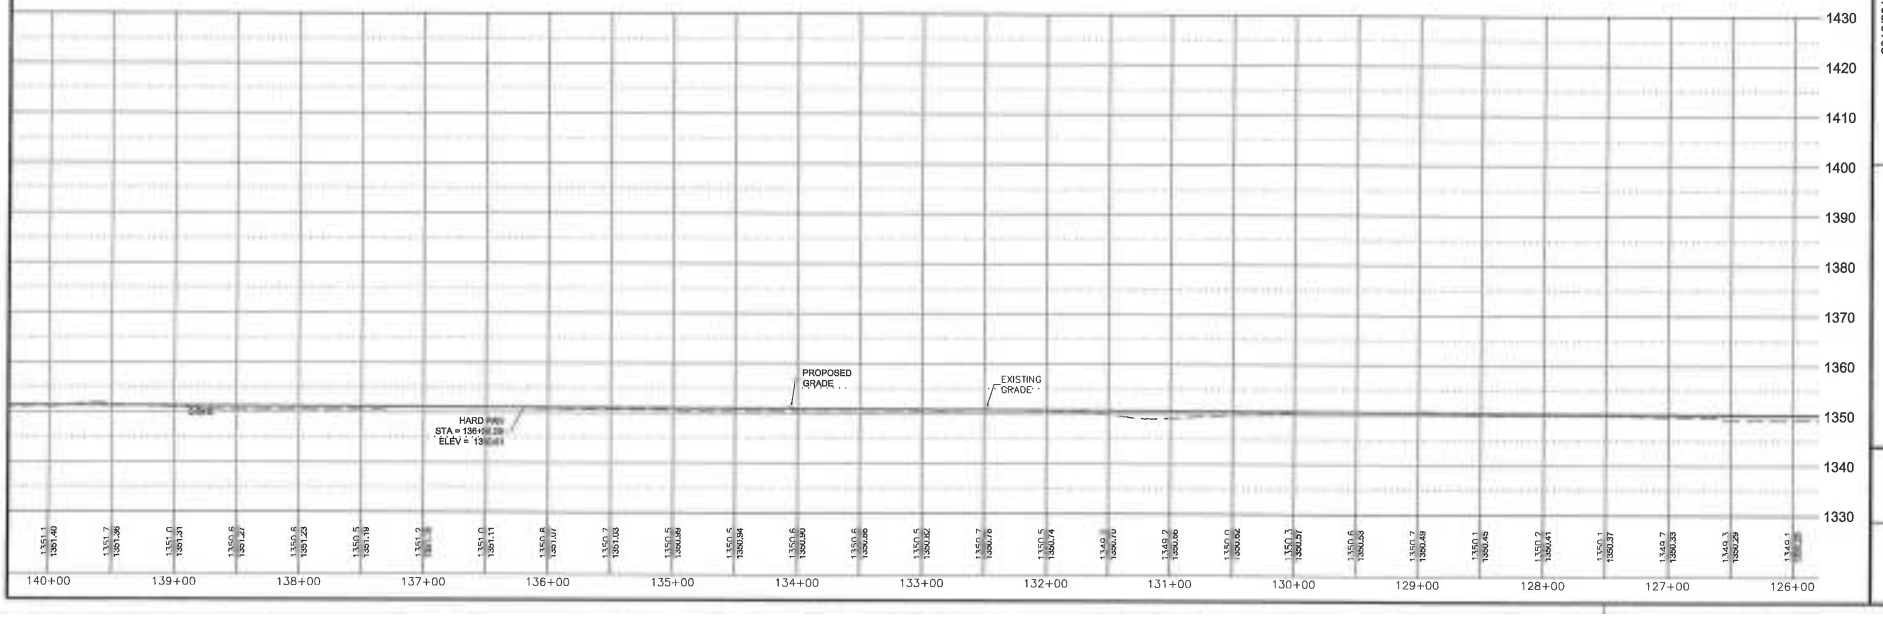

JACOBSON-WESTERGARD & ASSOCIATES, INC.
306 S. 36TH ST. STORM LAKE, IOWA
PHONE: (712) 382-2847 TOLL FREE: (866) 274-2298
E-MAIL: jacobsonwestergard@mchsi.com
Web Site: www.jacobson-westergard.com
CONSULTING ENGINEERS LAND SURVEYING

REVISIONS	BY	DATE

2016/2017
JOINT DRAINAGE DISTRICT No. 61
OPEN DITCH CLEANOUT
CLAY, DICKINSON
& EMMET COUNTY, IOWA

PLAN & PROFILE

Date 2-03-15
Designer DLH
Draftsman CLH
Checker RAH

Project Number
E12211
Sheet
D.11

CIVIL 3D PROJECTS\E12211\12211-SITES.DWG

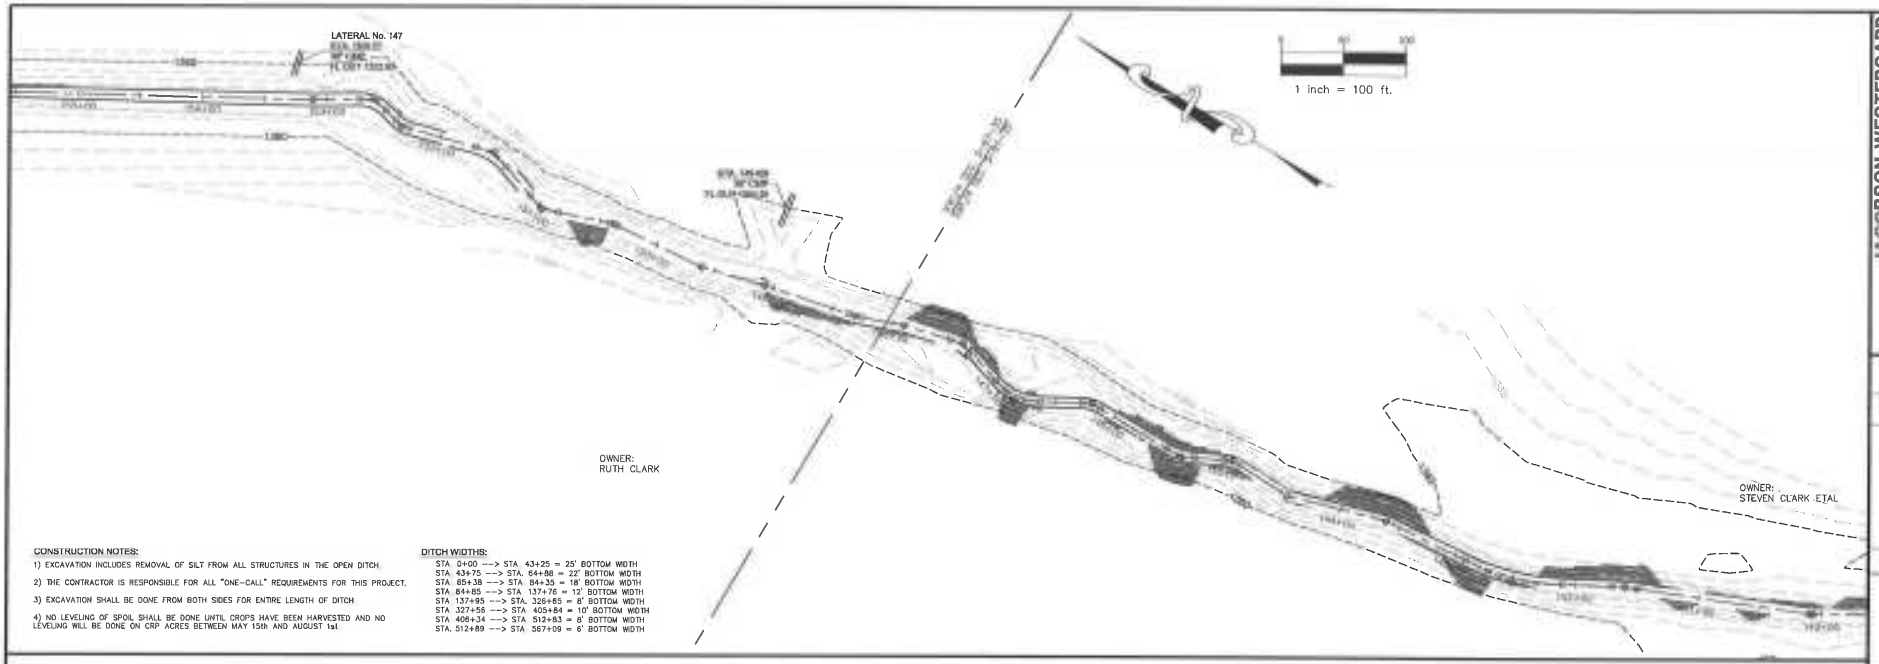

CONSTRUCTION NOTES:

1) EXCAVATION INCLUDES REMOVAL OF SILT FROM ALL STRUCTURES IN THE OPEN DITCH.

2) THE CONTRACTOR IS RESPONSIBLE FOR ALL "ONE-CALL" REQUIREMENTS FOR THIS PROJECT.

3) EXCAVATION SHALL BE DONE FROM BOTH SIDES FOR ENTIRE LENGTH OF DITCH.

4) NO LEVELING OF SPOIL SHALL BE DONE UNTIL CROPS HAVE BEEN HARVESTED AND NO LEVELING WILL BE DONE ON CRP ACRES BETWEEN MAY 15th AND AUGUST 1st.

DITCH WIDTHS:

STA. 0+00 ---> STA. 43+25 = 25' BOTTOM WIDTH
STA. 43+75 ---> STA. 64+86 = 22' BOTTOM WIDTH
STA. 65+38 ---> STA. 84+35 = 18' BOTTOM WIDTH
STA. 84+85 ---> STA. 137+76 = 12' BOTTOM WIDTH
STA. 137+95 ---> STA. 326+85 = 8' BOTTOM WIDTH
STA. 327+56 ---> STA. 405+84 = 10' BOTTOM WIDTH
STA. 406+34 ---> STA. 512+83 = 8' BOTTOM WIDTH
STA. 512+89 ---> STA. 567+09 = 6' BOTTOM WIDTH

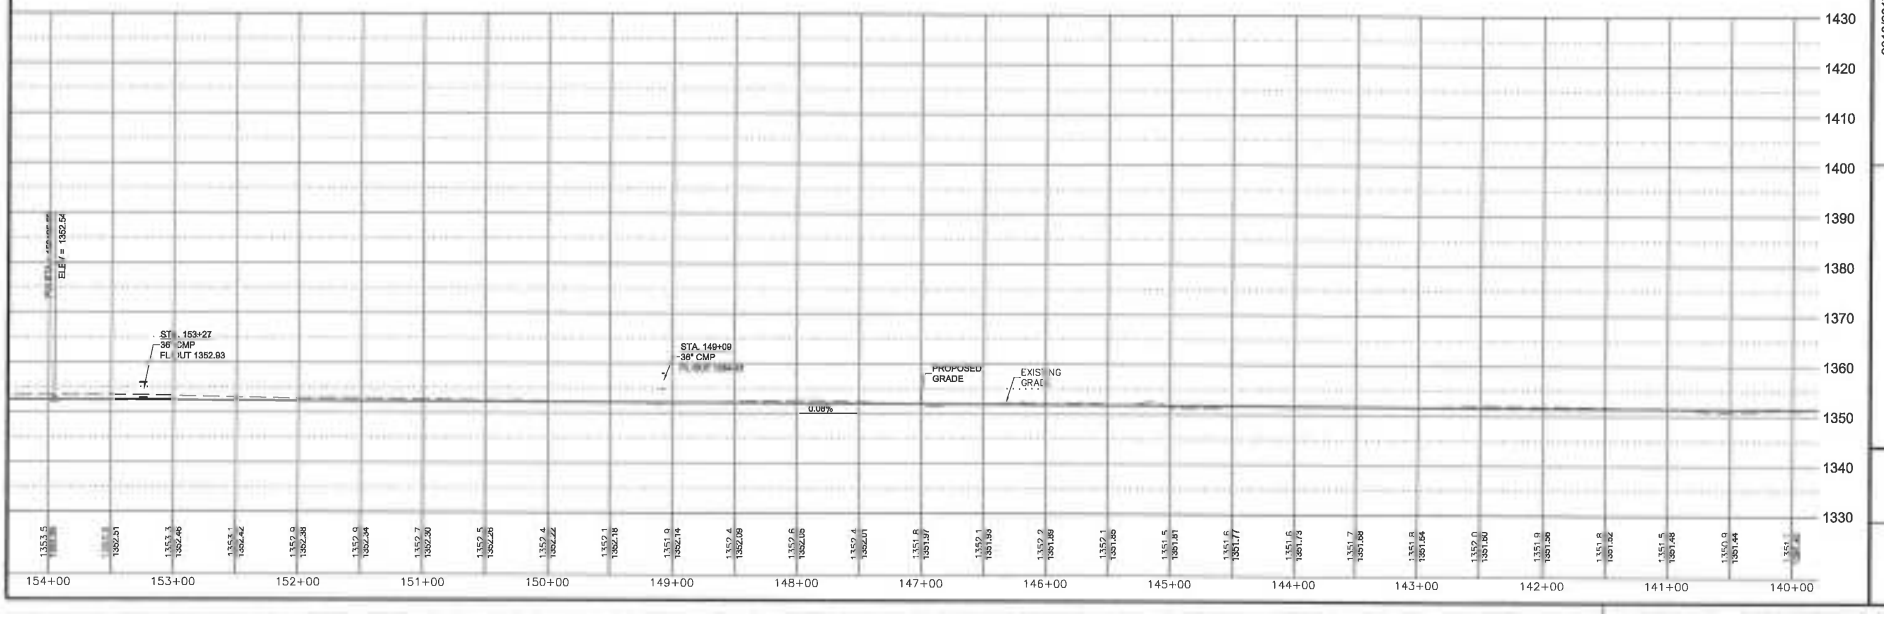

JACOBSON-WESTERGARD & ASSOCIATES, INC.
CIVIL ENGINEERS LAND SURVEYING
105 S. SIXTH ST. ESTHERVILLE, IOWA
PHONE: (712) 362-2847 Toll Free (866) 215-2298
E-MAIL: jacobsonwestergard@mchsi.com
Web Site:

REVISIONS	BY	DATE

2016/2017
JOINT DRAINAGE DISTRICT No. 61
OPEN DITCH CLEANOUT
CLAY, DICKINSON
& EMMET COUNTY, IOWA

PLAN & PROFILE

Date 2-03-15
Designer DLH
Draftsman CLH
Checker RAH

Project Number
E12211
Sheet
D.12

CIVIL 3D PROJECTS\E12211\1221

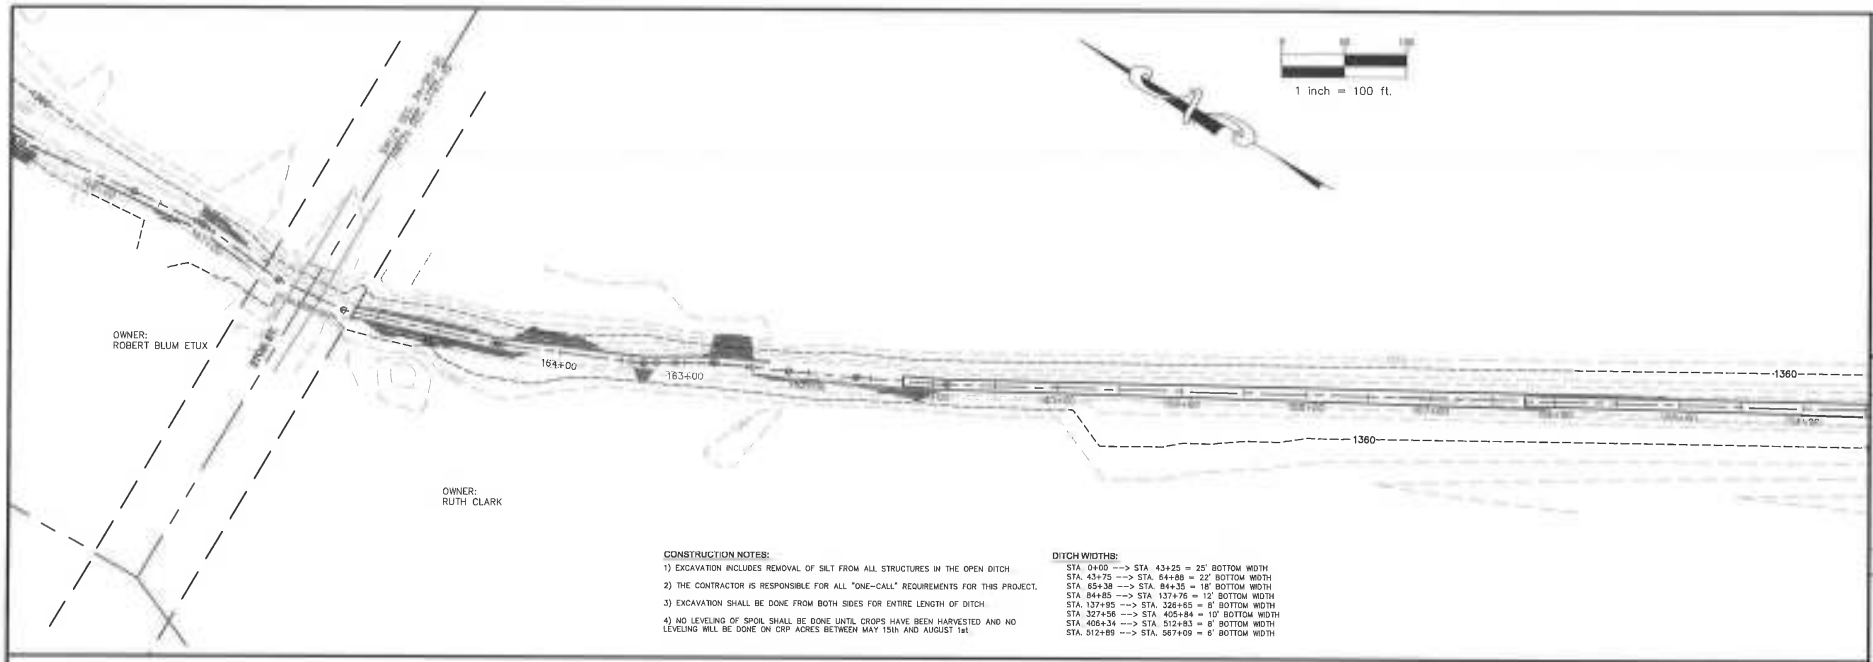

CONSTRUCTION NOTES:

1) EXCAVATION INCLUDES REMOVAL OF SILT FROM ALL STRUCTURES IN THE OPEN DITCH.

2) THE CONTRACTOR IS RESPONSIBLE FOR ALL "ONE-CALL" REQUIREMENTS FOR THIS PROJECT.

3) EXCAVATION SHALL BE DONE FROM BOTH SIDES FOR ENTIRE LENGTH OF DITCH.

4) NO LEVELING OF SPOIL SHALL BE DONE UNTIL CROPS HAVE BEEN HARVESTED AND NO LEVELING WILL BE DONE ON CRP ACRES BETWEEN MAY 15th AND AUGUST 1st.

DITCH WIDTHS:

STA. 0+00 --> STA. 43+25 = 25' BOTTOM WIDTH
STA. 43+75 --> STA. 84+88 = 22' BOTTOM WIDTH
STA. 85+38 --> STA. 84+35 = 18' BOTTOM WIDTH
STA. 84+85 --> STA. 137+76 = 12' BOTTOM WIDTH
STA. 137+95 --> STA. 326+85 = 8' BOTTOM WIDTH
STA. 327+58 --> STA. 405+84 = 10' BOTTOM WIDTH
STA. 406+34 --> STA. 512+83 = 8' BOTTOM WIDTH
STA. 512+89 --> STA. 567+09 = 6' BOTTOM WIDTH

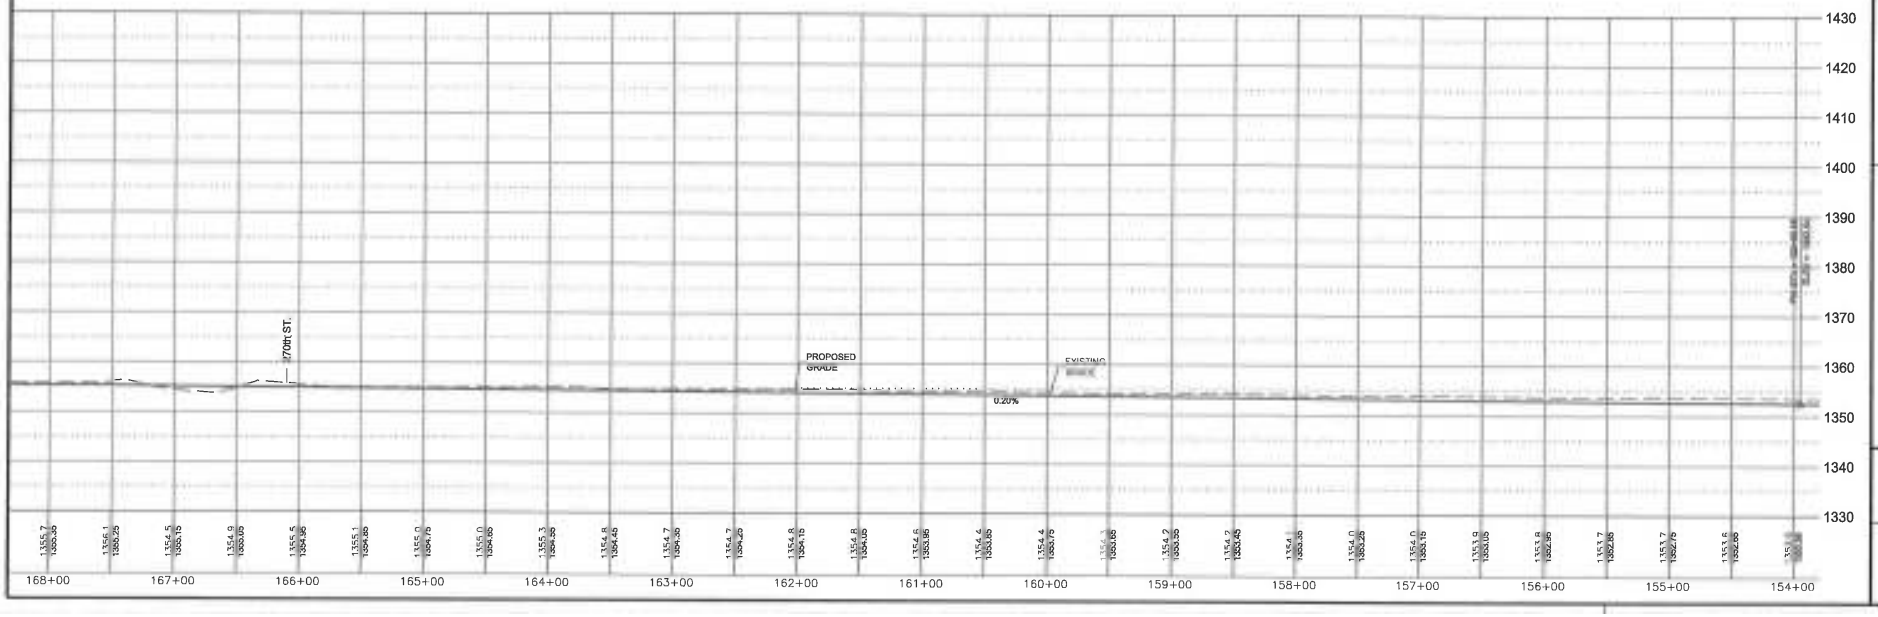

JACOBSON-WESTERGARD & ASSOCIATES, INC.
905 S. SIXTH ST. ESTHERVILLE, IOWA
PHONE: (712) 362-2847 Toll Free (888) 215-2298
E-MAIL: jacobsonwestergard@mchsi.com
Web Site: www.jacobson-westergard.com
CONSULTING ENGINEERS LAND SURVEYING

REVISIONS	BY	DATE

2016/2017
JOINT DRAINAGE DISTRICT No. 61
OPEN DITCH CLEANOUT
CLAY, DICKINSON
& EMMET COUNTY, IOWA

PLAN & PROFILE

Date 2-03-15
Designer DLH
Draftsman CLH
Checker RAH

Project Number
E12211
Sheet
D.13

CIVIL 3D

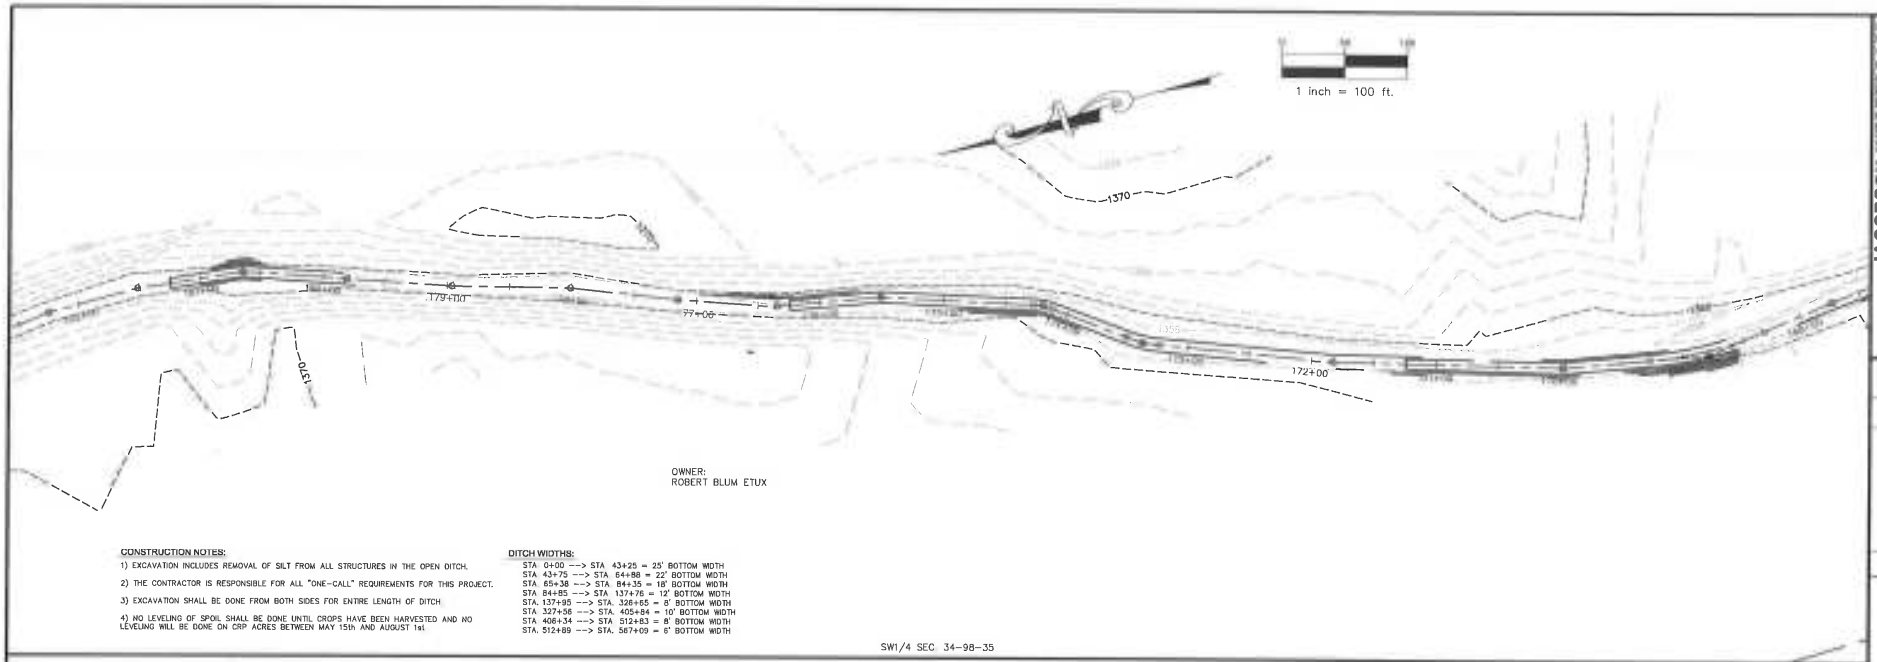

CONSTRUCTION NOTES:

1) EXCAVATION INCLUDES REMOVAL OF SILT FROM ALL STRUCTURES IN THE OPEN DITCH.

2) THE CONTRACTOR IS RESPONSIBLE FOR ALL "ONE-CALL" REQUIREMENTS FOR THIS PROJECT.

3) EXCAVATION SHALL BE DONE FROM BOTH SIDES FOR ENTIRE LENGTH OF DITCH.

4) NO LEVELING OF SPOIL SHALL BE DONE UNTIL CROPS HAVE BEEN HARVESTED AND NO LEVELING WILL BE DONE ON CRP ACRES BETWEEN MAY 15th AND AUGUST 1st

DITCH WIDTHS:

STA. 0+00 --> STA. 43+25 = 25' BOTTOM WIDTH
STA. 43+75 --> STA. 64+88 = 22' BOTTOM WIDTH
STA. 65+38 --> STA. 84+35 = 18' BOTTOM WIDTH
STA. 84+85 --> STA. 137+76 = 12' BOTTOM WIDTH
STA. 137+85 --> STA. 326+55 = 8' BOTTOM WIDTH
STA. 327+36 --> STA. 405+84 = 10' BOTTOM WIDTH
STA. 406+34 --> STA. 512+83 = 8' BOTTOM WIDTH
STA. 512+89 --> STA. 567+09 = 6' BOTTOM WIDTH

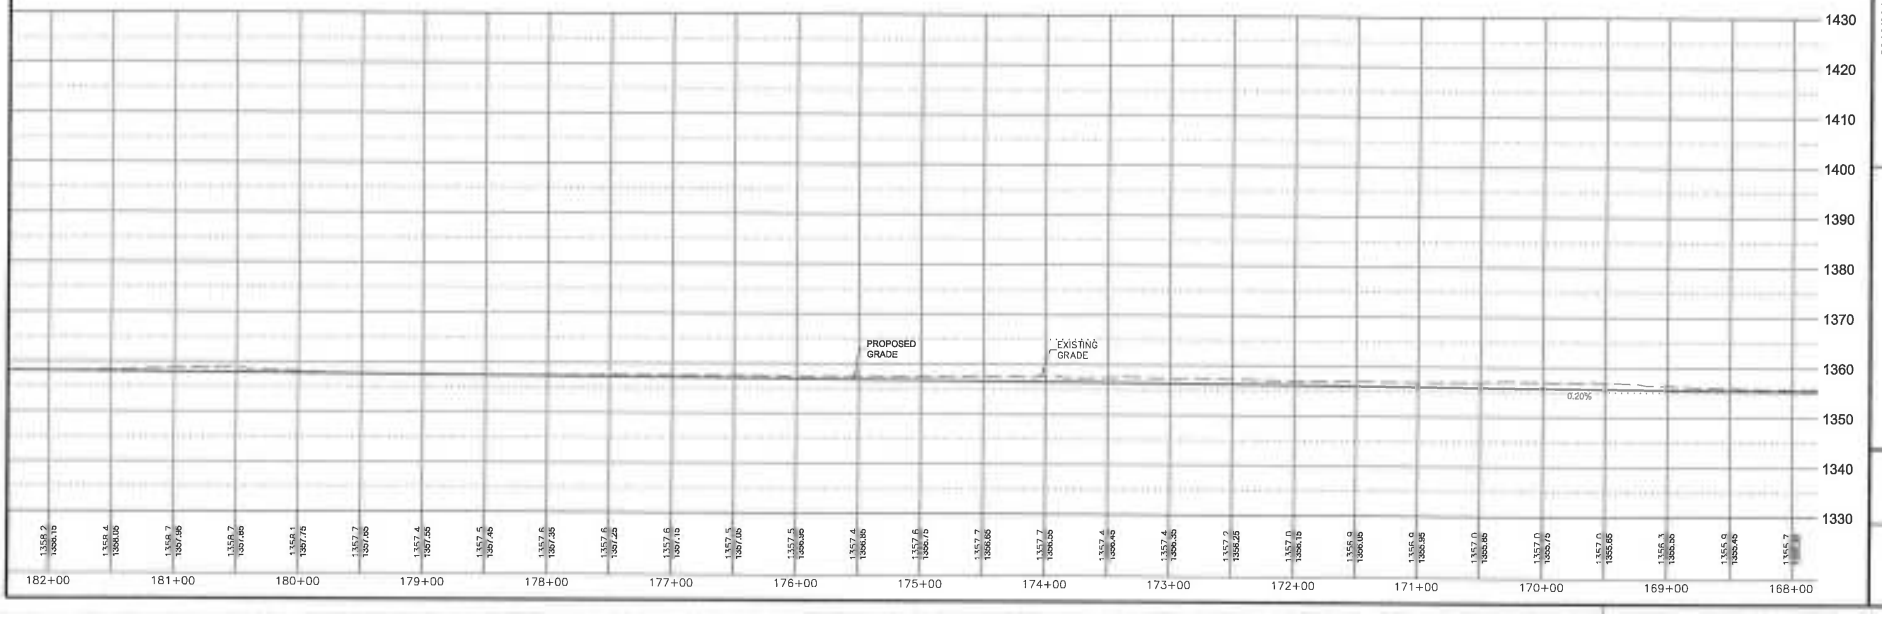

JACOBSON-WESTERGARD & ASSOCIATES, INC.
CONSULTING ENGINEERS LAND SURVEYING
1517 S. SIXTH ST. ESTHERVILLE, IOWA
PHONE: (712) 362-2647 FAX: (866) 757-2298
E-MAIL: jacobsonwestergard@mchsi.com
Web Site:

REVISIONS | BY | DATE

2016/2017
JOINT DRAINAGE DISTRICT No. 61
OPEN DITCH CLEANOUT
CLAY, DICKINSON
& EMMET COUNTY, IOWA

PLAN & PROFILE

Date 2-03-15
Designer DLH
Draftsman CLH
Checker RAH

Project Number
E12211
Sheet
D.14

CIVIL 3D 1-SHEET.DWG

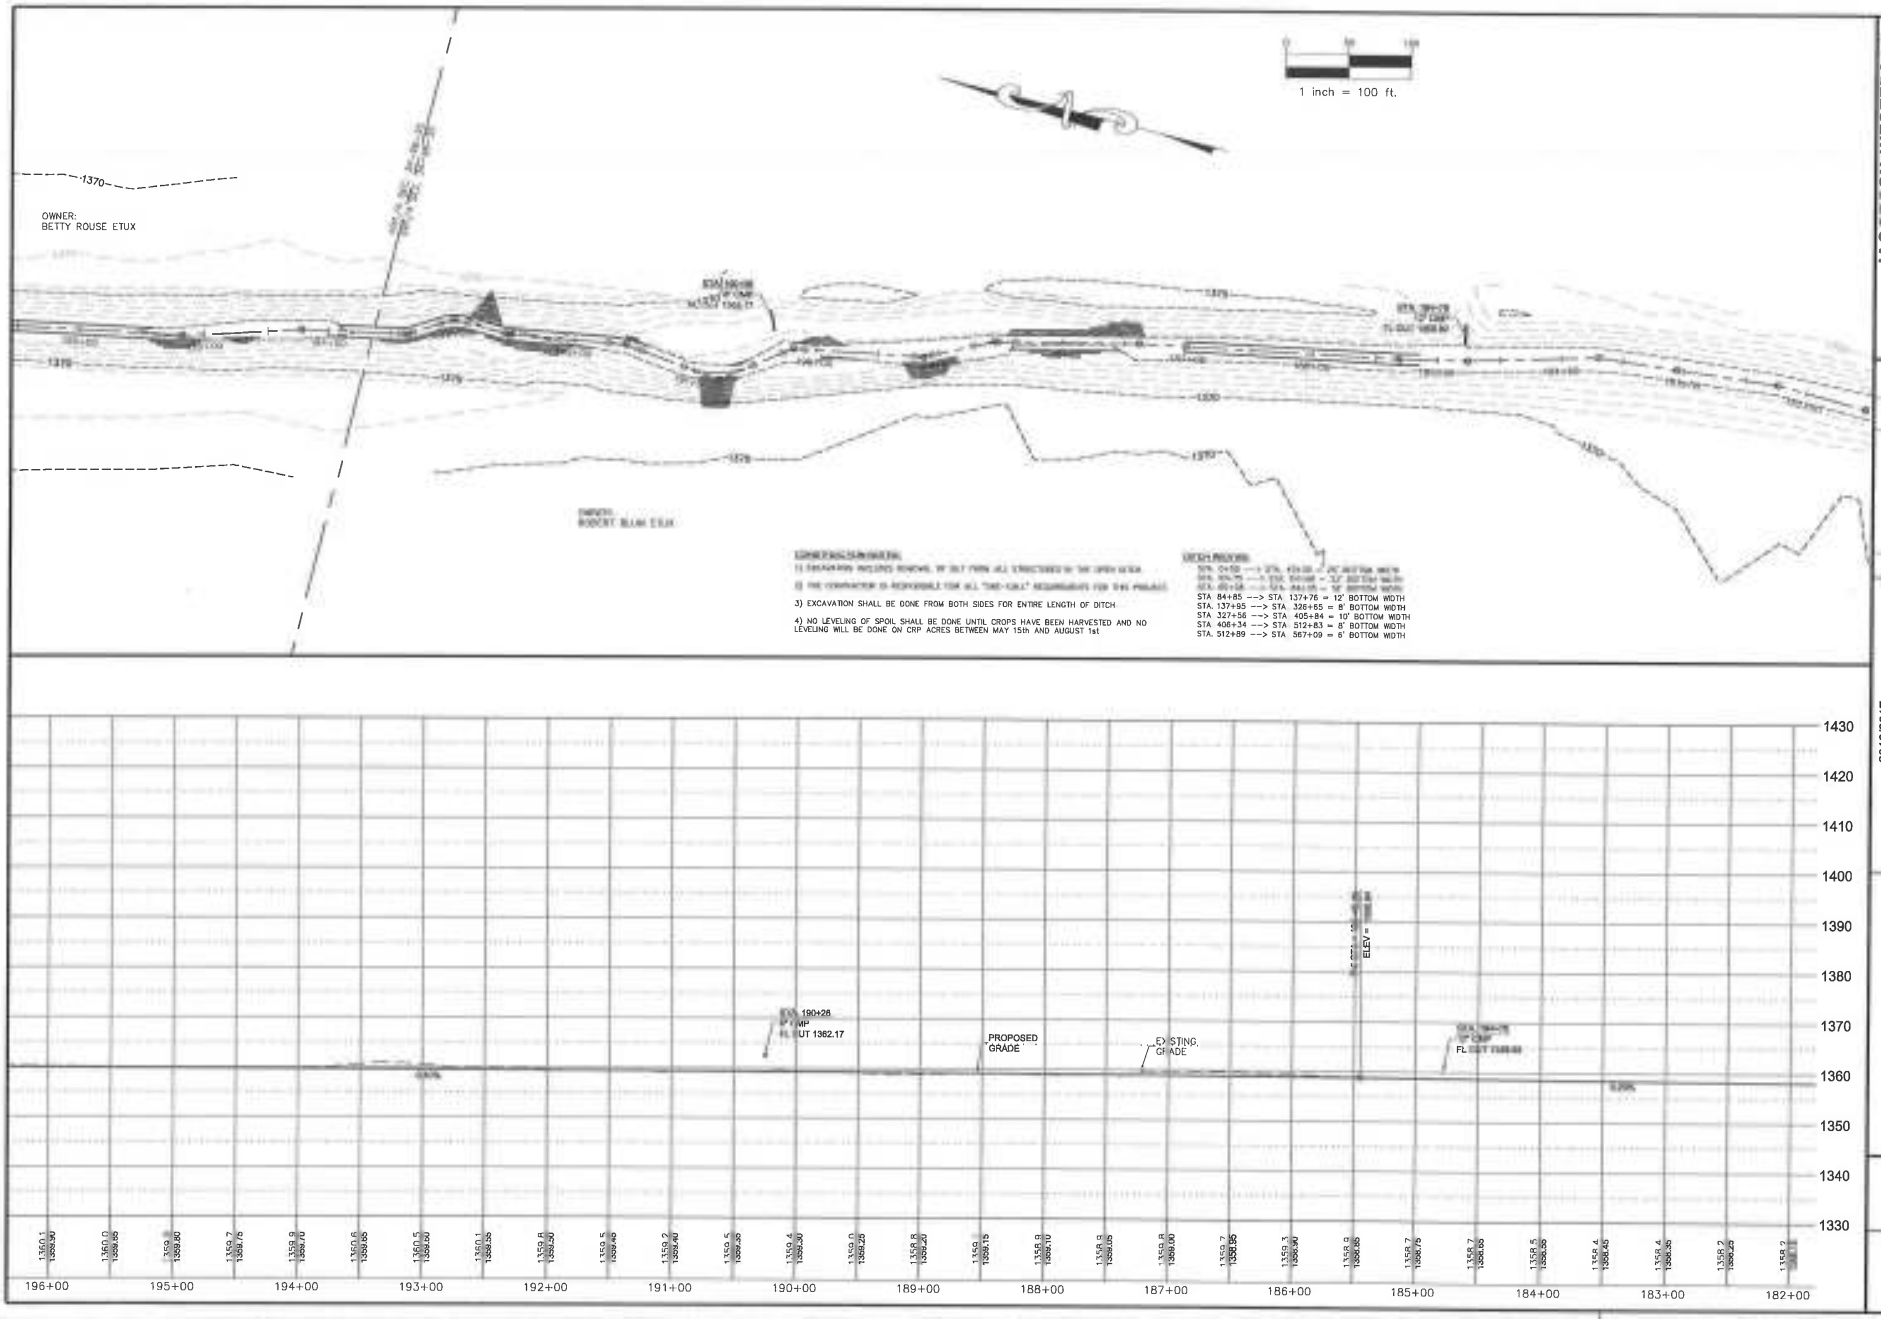

JACOBSON-WESTERGARD & ASSOCIATES, INC.
105 S. SIXTH ST. ESTHERVILLE, IOWA
PHONE: (712) 362-2547 Toll Free (866) 215-2298
E-MAIL: jacobsonwestergard@frontiernet.com
Web Site: www.jacobsonwestergard.com
ENGINEERS LAND SURVEYING

REVISIONS | BY | DATE

2016/2017
JOINT DRAINAGE DISTRICT No. 61
OPEN DITCH CLEANOUT
CLAY, DICKINSON
& EMMET COUNTY, IOWA

PLAN & PROFILE

Date 2-03-15
Designer DLH
Draftsman CLH
Checker RAH

Project Number
E12211
Sheet
D.15

CIVIL 3D

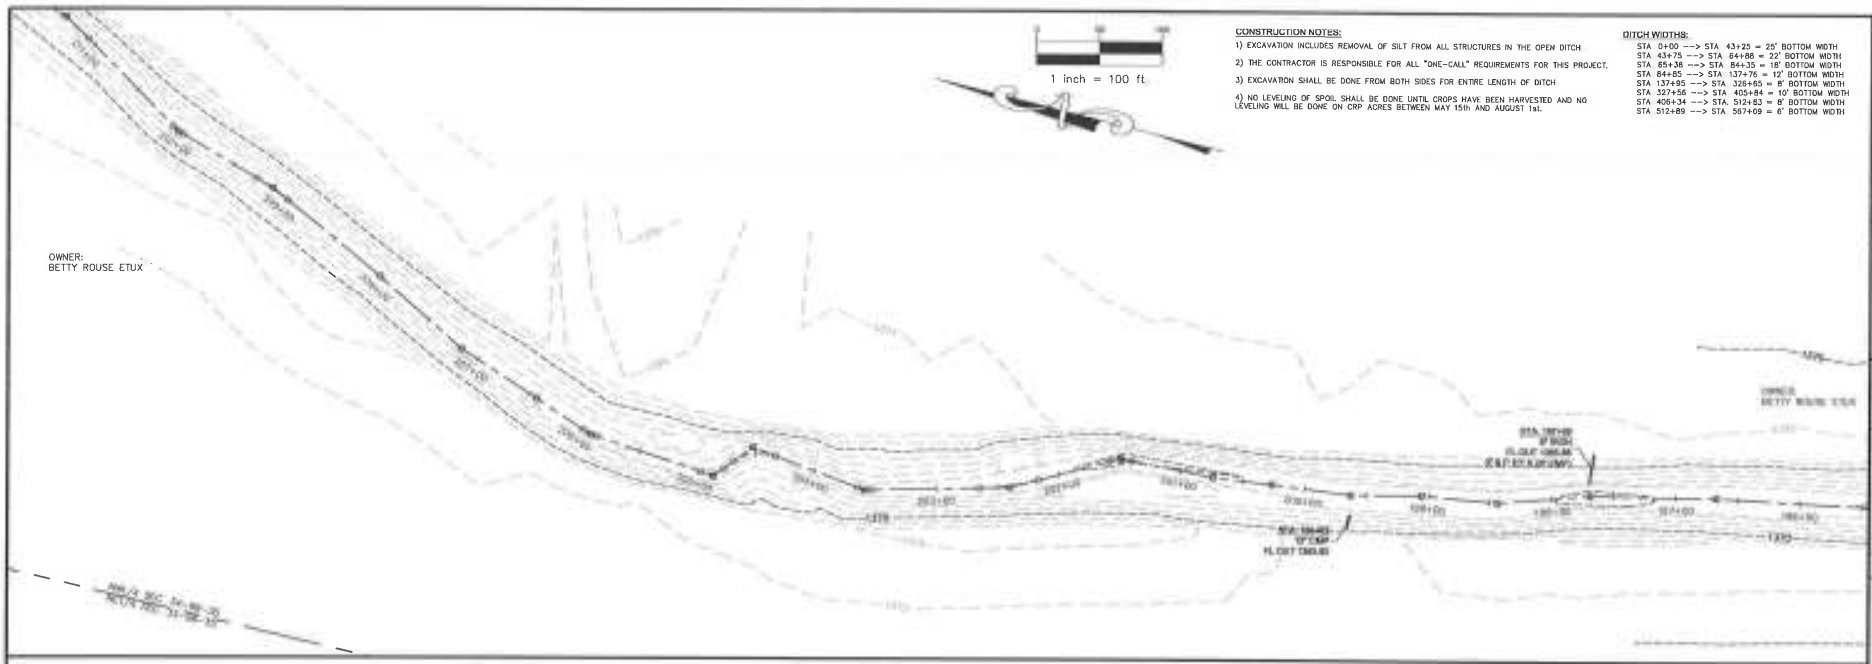

CONSTRUCTION NOTES:

1) EXCAVATION INCLUDES REMOVAL OF SILT FROM ALL STRUCTURES IN THE OPEN DITCH.

2) THE CONTRACTOR IS RESPONSIBLE FOR ALL "ONE-CALL" REQUIREMENTS FOR THIS PROJECT.

3) EXCAVATION SHALL BE DONE FROM BOTH SIDES FOR ENTIRE LENGTH OF DITCH.

4) NO LEVELING OF SPOIL SHALL BE DONE UNTIL CROPS HAVE BEEN HARVESTED AND NO LEVELING WILL BE DONE ON CRP ACRES BETWEEN MAY 15th AND AUGUST 1st.

DITCH WIDTHS:

STA 0+00 --> STA 43+25 = 25' BOTTOM WIDTH
STA 43+75 --> STA 84+86 = 22' BOTTOM WIDTH
STA 85+36 --> STA 84+35 = 18' BOTTOM WIDTH
STA 84+85 --> STA 137+76 = 12' BOTTOM WIDTH
STA 137+85 --> STA 328+65 = 8' BOTTOM WIDTH
STA 327+56 --> STA 405+84 = 10' BOTTOM WIDTH
STA 406+34 --> STA 512+83 = 8' BOTTOM WIDTH
STA 512+89 --> STA 587+09 = 6' BOTTOM WIDTH

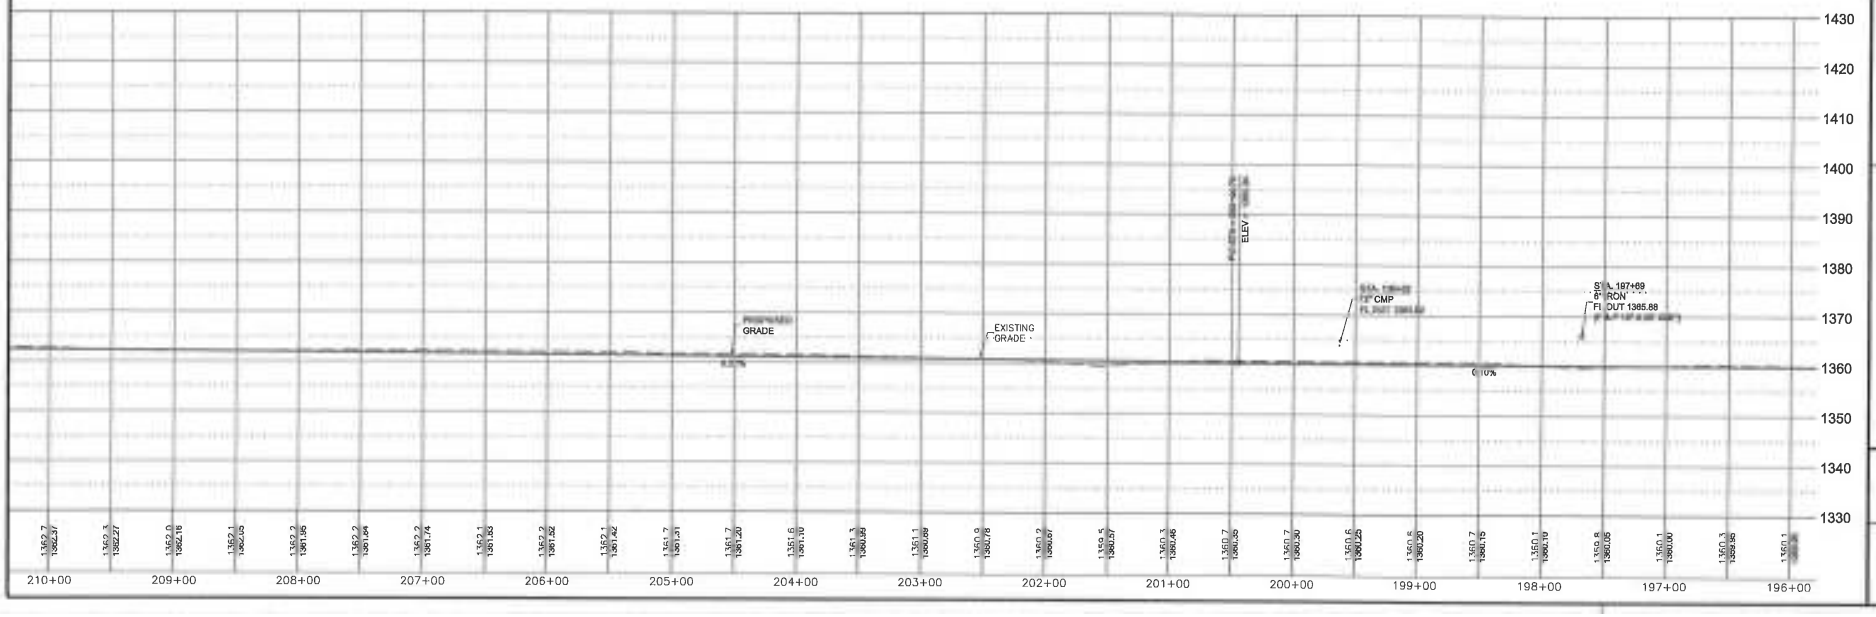

JACOBSON-WESTERGARD & ASSOCIATES, INC.
105 S. SIXTH ST. ESTHERVILLE, IOWA
PHONE: (712) 362-2647 Toll Free (866) 215-2298
E-MAIL:
Web Site:
CONSULTING ENGINEERS LAND SURVEYING

REVISIONS	BY	DATE

2016/2017
JOINT DRAINAGE DISTRICT No. 61
OPEN DITCH CLEANOUT
CLAY, DICKINSON
& EMMET COUNTY, IOWA

PLAN & PROFILE

Date 2-03-15
Designer DLH
Draftsman CLH
Checker RAH

Project Number
E12211
Sheet
D.16

CIVIL 3D 2211\12211-SITE3.DWG

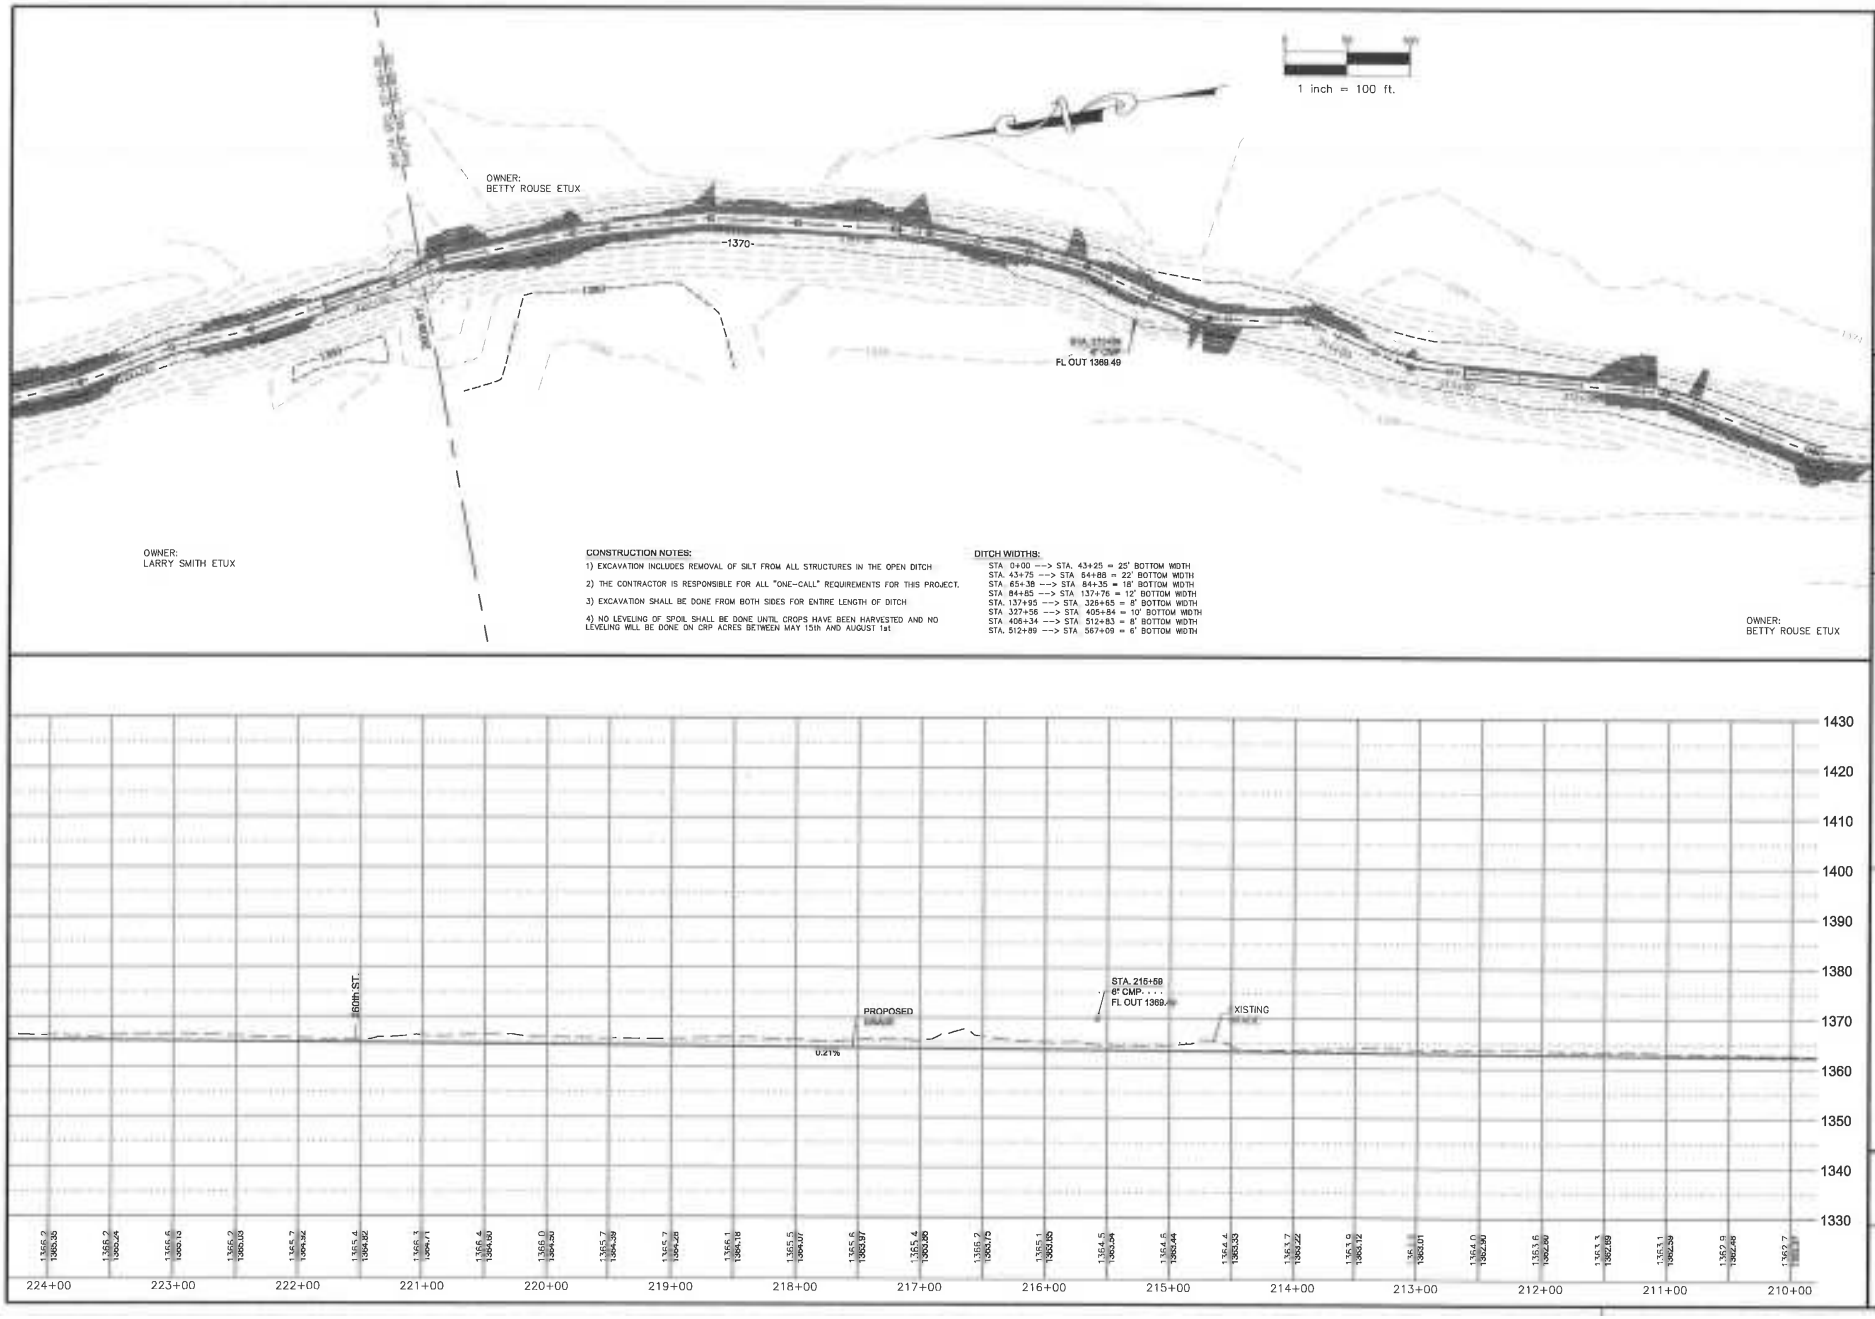

CONSTRUCTION NOTES:

1) EXCAVATION INCLUDES REMOVAL OF SILT FROM ALL STRUCTURES IN THE OPEN DITCH

2) THE CONTRACTOR IS RESPONSIBLE FOR ALL "ONE-CALL" REQUIREMENTS FOR THIS PROJECT.

3) EXCAVATION SHALL BE DONE FROM BOTH SIDES FOR ENTIRE LENGTH OF DITCH

4) NO LEVELING OF SPOIL SHALL BE DONE UNTIL CROPS HAVE BEEN HARVESTED AND NO LEVELING WILL BE DONE ON CRP ACRES BETWEEN MAY 15th AND AUGUST 1st

DITCH WIDTHS:

STA. 0+00 --> STA. 43+25 = 25' BOTTOM WIDTH
STA. 43+75 --> STA. 64+88 = 22' BOTTOM WIDTH
STA. 65+38 --> STA. 84+35 = 18' BOTTOM WIDTH
STA. 84+85 --> STA. 137+76 = 12' BOTTOM WIDTH
STA. 137+95 --> STA. 326+65 = 8' BOTTOM WIDTH
STA. 327+56 --> STA. 405+84 = 10' BOTTOM WIDTH
STA. 406+34 --> STA. 512+83 = 8' BOTTOM WIDTH
STA. 512+89 --> STA. 567+09 = 6' BOTTOM WIDTH

JACOBSON-WEBSTERGARD & ASSOCIATES, INC.
905 S. SIXTH ST. ESTHERVILLE, IOWA
PHONE: (712) 362-2847 Toll Free (866) 215-2298
E-MAIL:
Web Site:
CONSULTING ENGINEERS LAND SURVEYING

REVISIONS | BY | DATE

2016/2017
JOINT DRAINAGE DISTRICT No. 61
OPEN DITCH CLEANOUT
CLAY, DICKINSON
& EMMET COUNTY, IOWA

PLAN & PROFILE

Date 2-03-15
Designer DLH
Draftsman CLH
Checker RAH

Project Number
E12211
Sheet
D.17

CIVIL 3D

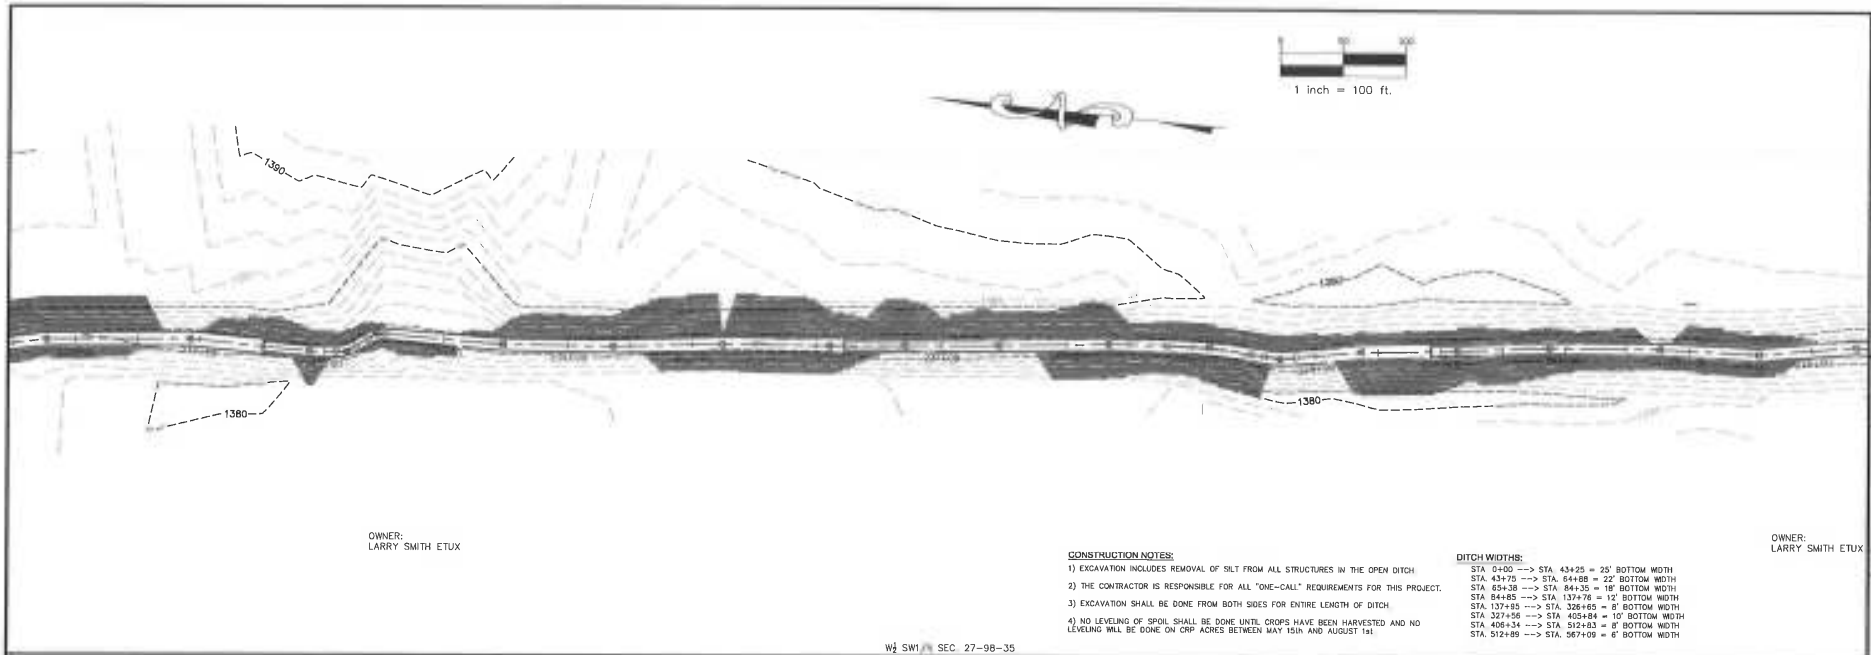

CONSTRUCTION NOTES:

1) EXCAVATION INCLUDES REMOVAL OF SILT FROM ALL STRUCTURES IN THE OPEN DITCH.

2) THE CONTRACTOR IS RESPONSIBLE FOR ALL "ONE-CALL" REQUIREMENTS FOR THIS PROJECT.

3) EXCAVATION SHALL BE DONE FROM BOTH SIDES FOR ENTIRE LENGTH OF DITCH.

4) NO LEVELING OF SPOIL SHALL BE DONE UNTIL CROPS HAVE BEEN HARVESTED AND NO LEVELING WILL BE DONE ON CRP ACRES BETWEEN MAY 15th AND AUGUST 1st.

DITCH WIDTHS:

STA. 0+00 ---> STA. 43+25 = 25' BOTTOM WIDTH
STA. 43+75 ---> STA. 64+88 = 22' BOTTOM WIDTH
STA. 65+38 ---> STA. 84+35 = 18' BOTTOM WIDTH
STA. 84+85 ---> STA. 137+76 = 12' BOTTOM WIDTH
STA. 137+85 ---> STA. 326+65 = 8' BOTTOM WIDTH
STA. 327+56 ---> STA. 405+84 = 10' BOTTOM WIDTH
STA. 406+34 ---> STA. 512+83 = 8' BOTTOM WIDTH
STA. 512+89 ---> STA. 567+09 = 6' BOTTOM WIDTH

W½ SW¼ SEC. 27-98-35

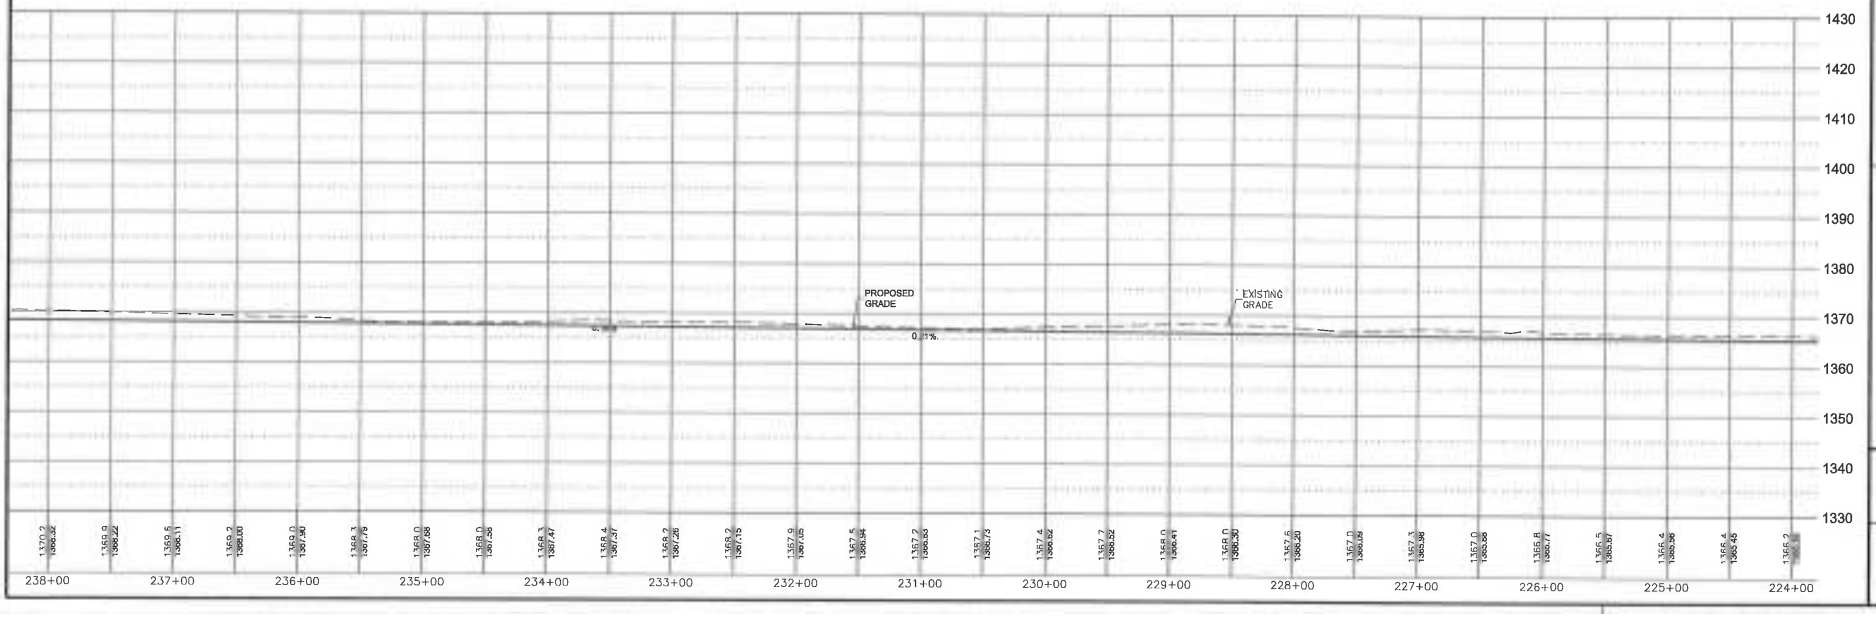

JACOBSON-WESTERGARD & ASSOCIATES, INC.
105 S. SIXTH ST. ESTHERVILLE, IOWA
PHONE: (712) 362-2847 Toll Free (866) 215-2298
E-MAIL:
Web Site: www.Jacobson-westergard.com
CONSULTING ENGINEERS LAND SURVEYING

REVISIONS | BY | DATE

2016/2017
JOINT DRAINAGE DISTRICT No. 61
OPEN DITCH CLEANOUT
CLAY, DICKINSON
& EMMET COUNTY, IOWA

PLAN & PROFILE

Date 2-03-15
Designer DLH
Draftsman CLH
Checker RAH

Project Number
E12211
Sheet
D.18

2211\12211-SHT3.DWG
CIVIL 3D

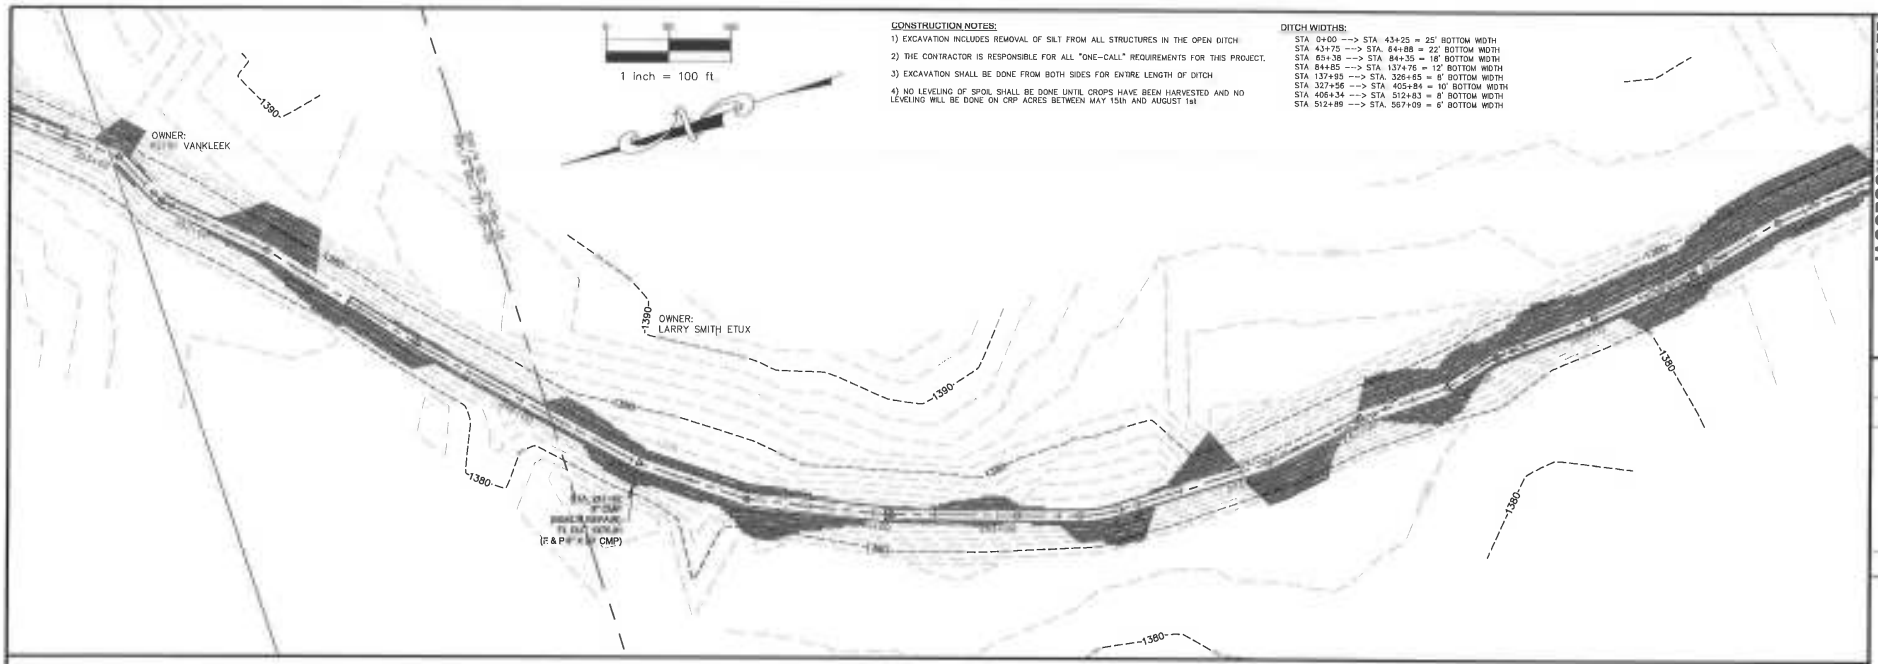

CONSTRUCTION NOTES:

1) EXCAVATION INCLUDES REMOVAL OF SILT FROM ALL STRUCTURES IN THE OPEN DITCH.

2) THE CONTRACTOR IS RESPONSIBLE FOR ALL "ONE-CALL" REQUIREMENTS FOR THIS PROJECT.

3) EXCAVATION SHALL BE DONE FROM BOTH SIDES FOR ENTIRE LENGTH OF DITCH.

4) NO LEVELING OF SPOIL SHALL BE DONE UNTIL CROPS HAVE BEEN HARVESTED AND NO LEVELING WILL BE DONE ON CRP ACRES BETWEEN MAY 15th AND AUGUST 1st.

DITCH WIDTHS:

STA 0+00 --> STA 43+25 = 25' BOTTOM WIDTH
STA 43+75 --> STA. 64+88 = 22' BOTTOM WIDTH
STA 63+38 --> STA. 84+35 = 18' BOTTOM WIDTH
STA 84+85 --> STA. 137+76 = 12' BOTTOM WIDTH
STA 137+95 --> STA. 326+65 = 8' BOTTOM WIDTH
STA 327+56 --> STA. 405+84 = 10' BOTTOM WIDTH
STA 406+34 --> STA. 512+83 = 8' BOTTOM WIDTH
STA 512+89 --> STA. 567+09 = 6' BOTTOM WIDTH

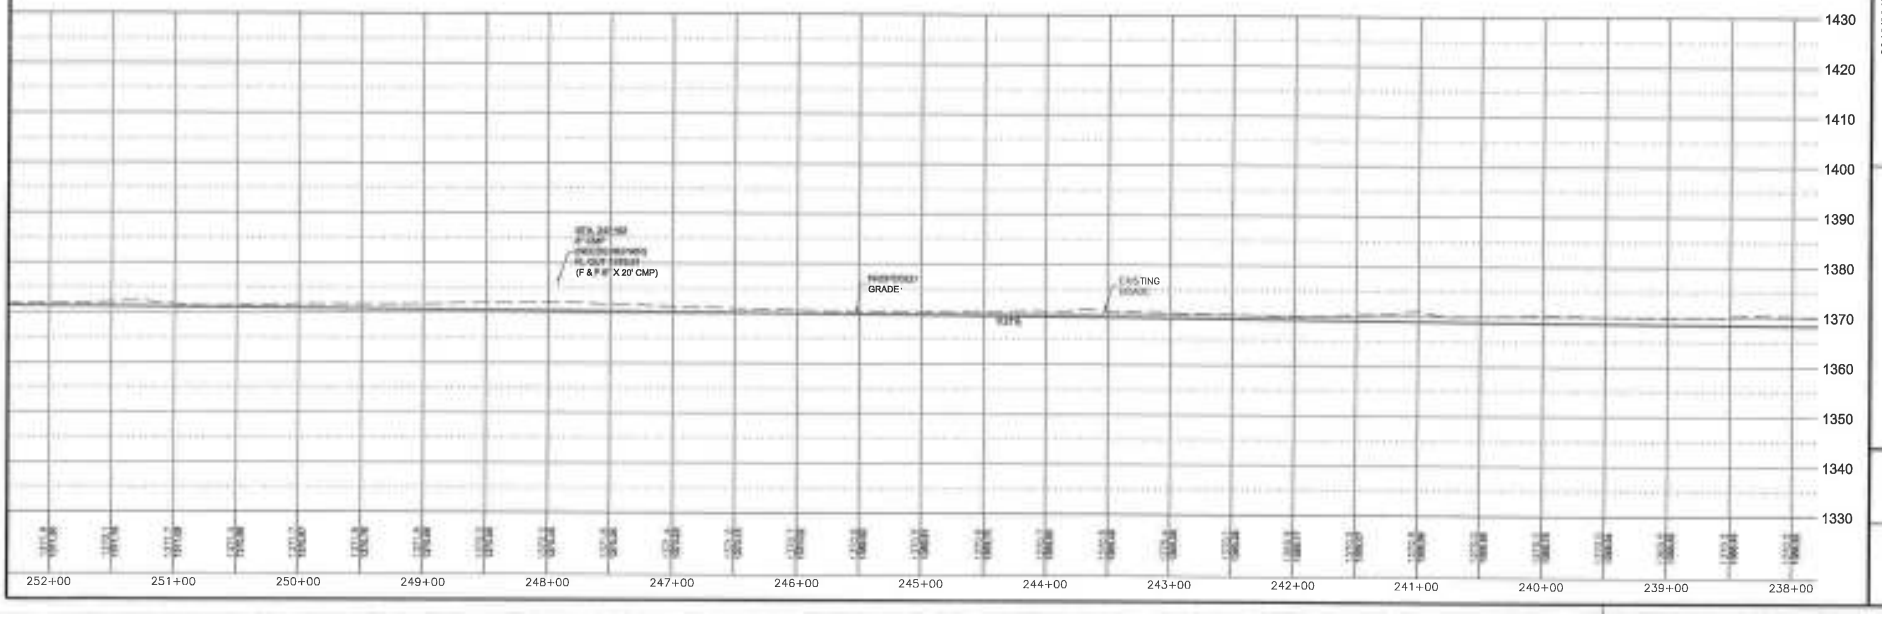

JACOBSON-WESTERGARD & ASSOCIATES, INC.
CONSULTING ENGINEERS SURVEYING
1057 S. SIXTH ST. ESTHERVILLE, IOWA
PHONE: (712) 362-2647 FAX: (712) 362-2298
E-MAIL: jacobsonwestergard@mchsi.com
Web Site:

REVISIONS	BY	DATE

2016/2017
JOINT DRAINAGE DISTRICT No. 61
OPEN DITCH CLEANOUT
CLAY, DICKINSON
& EMMET COUNTY, IOWA

PLAN & PROFILE

Date 2-03-15
Designed DLH
Draftsman CLH
Checker RAH

Project Number
E12211
Sheet
D.19

CIVIL 3D \12211-ST3.DWG

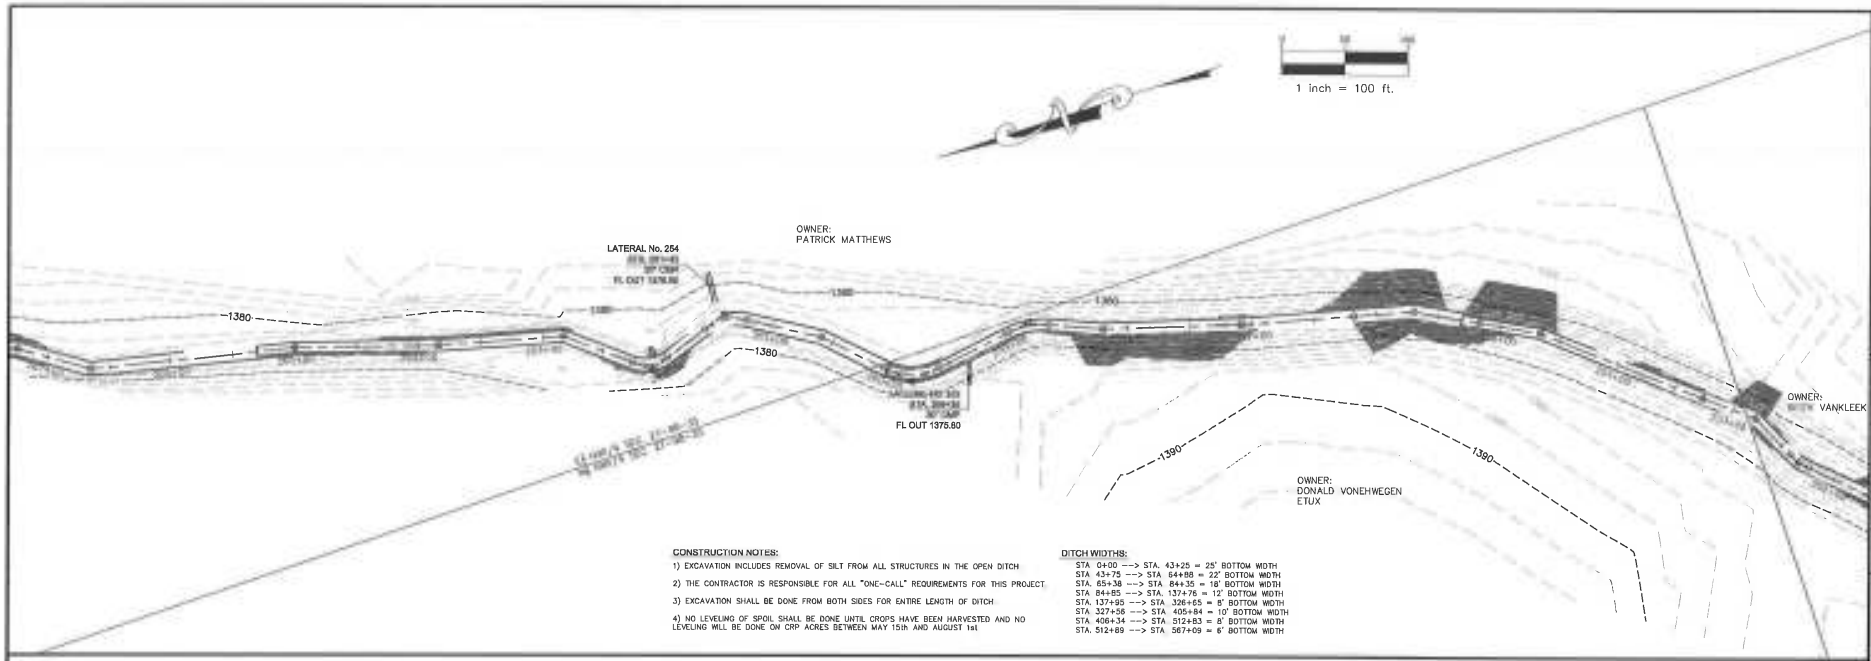

CONSTRUCTION NOTES:

1) EXCAVATION INCLUDES REMOVAL OF SILT FROM ALL STRUCTURES IN THE OPEN DITCH.

2) THE CONTRACTOR IS RESPONSIBLE FOR ALL "ONE-CALL" REQUIREMENTS FOR THIS PROJECT.

3) EXCAVATION SHALL BE DONE FROM BOTH SIDES FOR ENTIRE LENGTH OF DITCH.

4) NO LEVELING OF SPOIL SHALL BE DONE UNTIL CROPS HAVE BEEN HARVESTED AND NO LEVELING WILL BE DONE ON CRP ACRES BETWEEN MAY 15th AND AUGUST 1st.

DITCH WIDTHS:

STA. 0+00 --> STA. 43+25 = 25' BOTTOM WIDTH
STA. 43+75 --> STA. 64+88 = 22' BOTTOM WIDTH
STA. 65+38 --> STA. 84+35 = 18' BOTTOM WIDTH
STA. 84+85 --> STA. 137+76 = 12' BOTTOM WIDTH
STA. 137+95 --> STA. 326+65 = 8' BOTTOM WIDTH
STA. 327+58 --> STA. 405+84 = 10' BOTTOM WIDTH
STA. 406+34 --> STA. 512+83 = 8' BOTTOM WIDTH
STA. 512+89 --> STA. 567+09 = 6' BOTTOM WIDTH

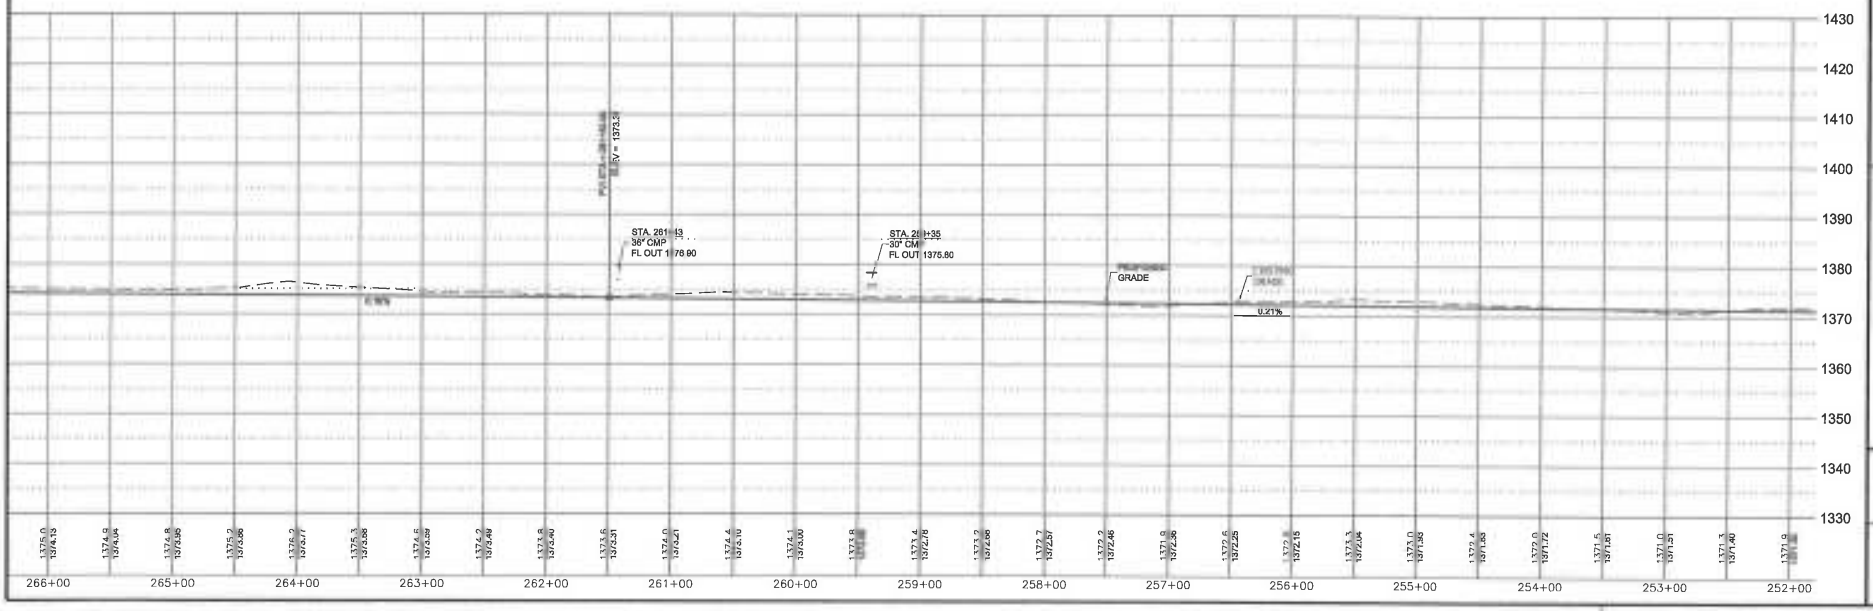

JACOBSON-WESTERGARD & ASSOCIATES, INC.
505 S. 56TH ST. SPENCER, IOWA
PHONE: (712) 262-2640 Toll Free (866) 262-2298
E-MAIL: jacobsonwestergard@mchsi.com
Web Site: www.Jacobson-westergard.com
CONSULTING LAND SURVEYING

REVISIONS	BY	DATE

2016/2017
JOINT DRAINAGE DISTRICT No. 61
OPEN DITCH CLEANOUT
CLAY, DICKINSON
& EMMET COUNTY, IOWA

PLAN & PROFILE

Date 2-03-15
Designer DLH
Draftsman CLH
Checker RAH

Project Number
E12211
Sheet
D.20

CIVIL 3D PROJECTS\12211

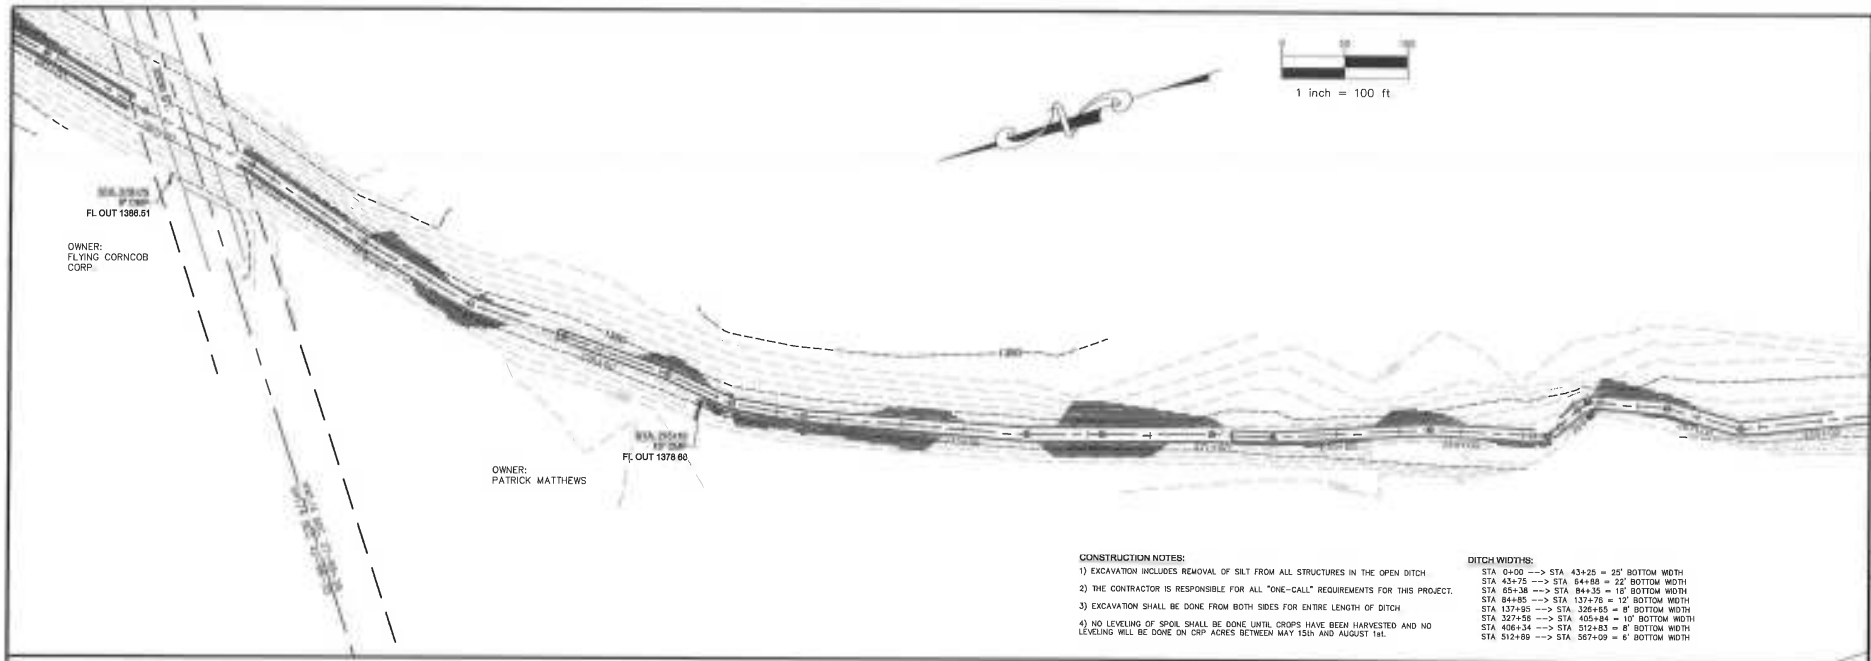

CONSTRUCTION NOTES:

1) EXCAVATION INCLUDES REMOVAL OF SILT FROM ALL STRUCTURES IN THE OPEN DITCH.

2) THE CONTRACTOR IS RESPONSIBLE FOR ALL "ONE-CALL" REQUIREMENTS FOR THIS PROJECT.

3) EXCAVATION SHALL BE DONE FROM BOTH SIDES FOR ENTIRE LENGTH OF DITCH.

4) NO LEVELING OF SPOIL SHALL BE DONE UNTIL CROPS HAVE BEEN HARVESTED AND NO LEVELING WILL BE DONE ON CRP ACRES BETWEEN MAY 15th AND AUGUST 1st.

DITCH WIDTHS:

STA 0+00 --> STA 43+25 = 25' BOTTOM WIDTH
STA 43+75 --> STA 84+88 = 22' BOTTOM WIDTH
STA 85+38 --> STA 84+35 = 18' BOTTOM WIDTH
STA 84+85 --> STA 137+76 = 12' BOTTOM WIDTH
STA 137+95 --> STA 326+55 = 8' BOTTOM WIDTH
STA 327+56 --> STA 405+84 = 10' BOTTOM WIDTH
STA 406+34 --> STA 512+83 = 8' BOTTOM WIDTH
STA 512+89 --> 567+09 = 6' BOTTOM WIDTH

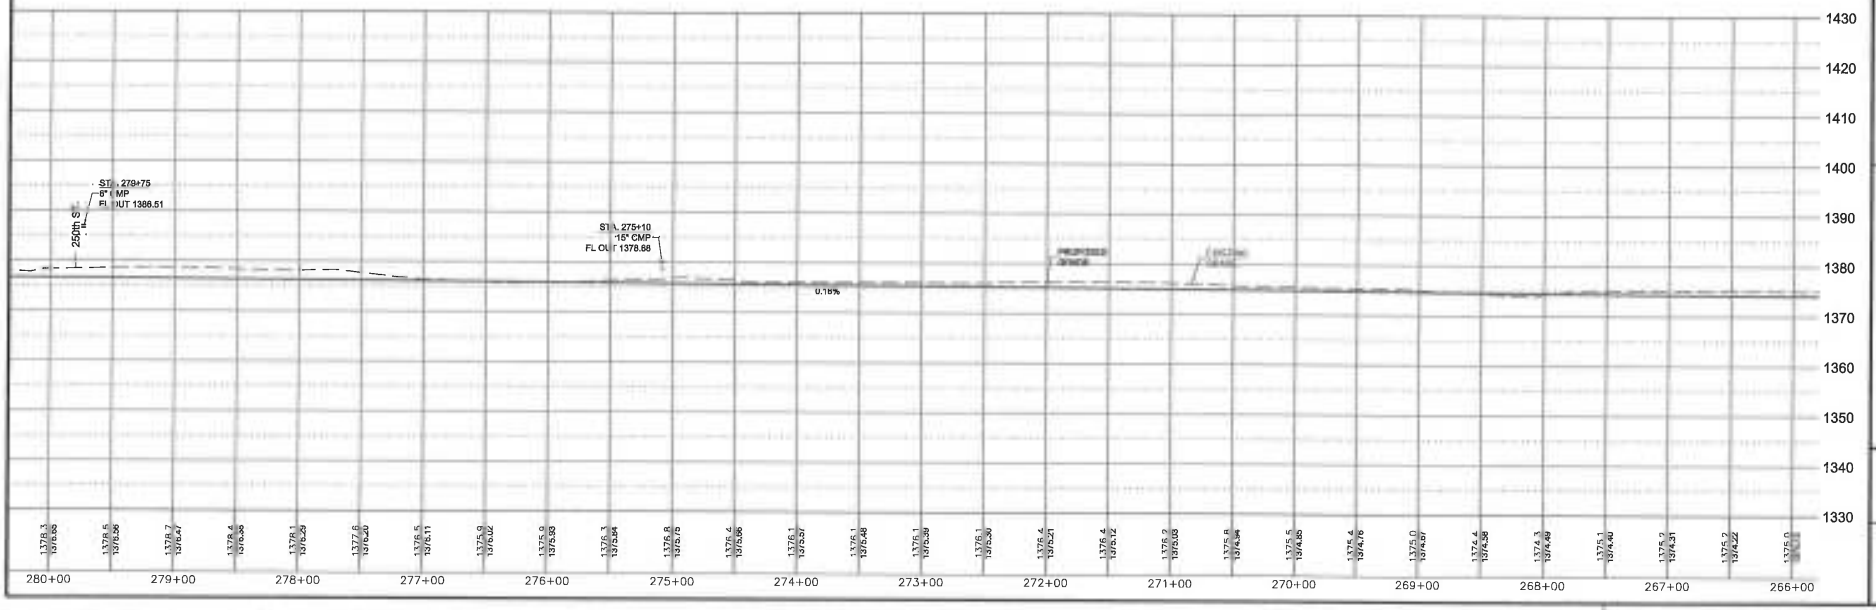

JACOBSON-WESTERGARD & ASSOCIATES, INC.
306 S. 56TH ST. SPIRIT LAKE, IOWA
PHONE: (712) 362-2846 Toll Free (866) 274-2298
E-MAIL: jacobsonwestergard@mchsi.com
Web Site: www.
CONSULTING ENGINEERS LAND SURVEYING

REVISIONS	BY	DATE

2016/2017
JOINT DRAINAGE DISTRICT No. 61
OPEN DITCH CLEANOUT
CLAY, DICKINSON
& EMMET COUNTY, IOWA

PLAN & PROFILE

Date 2-03-15
Designer DLH
Draftsman CLH
Checker RAH

Project Number
E12211
Sheet
D.21

CIVIL 3D PROJECTS\E12211\1221

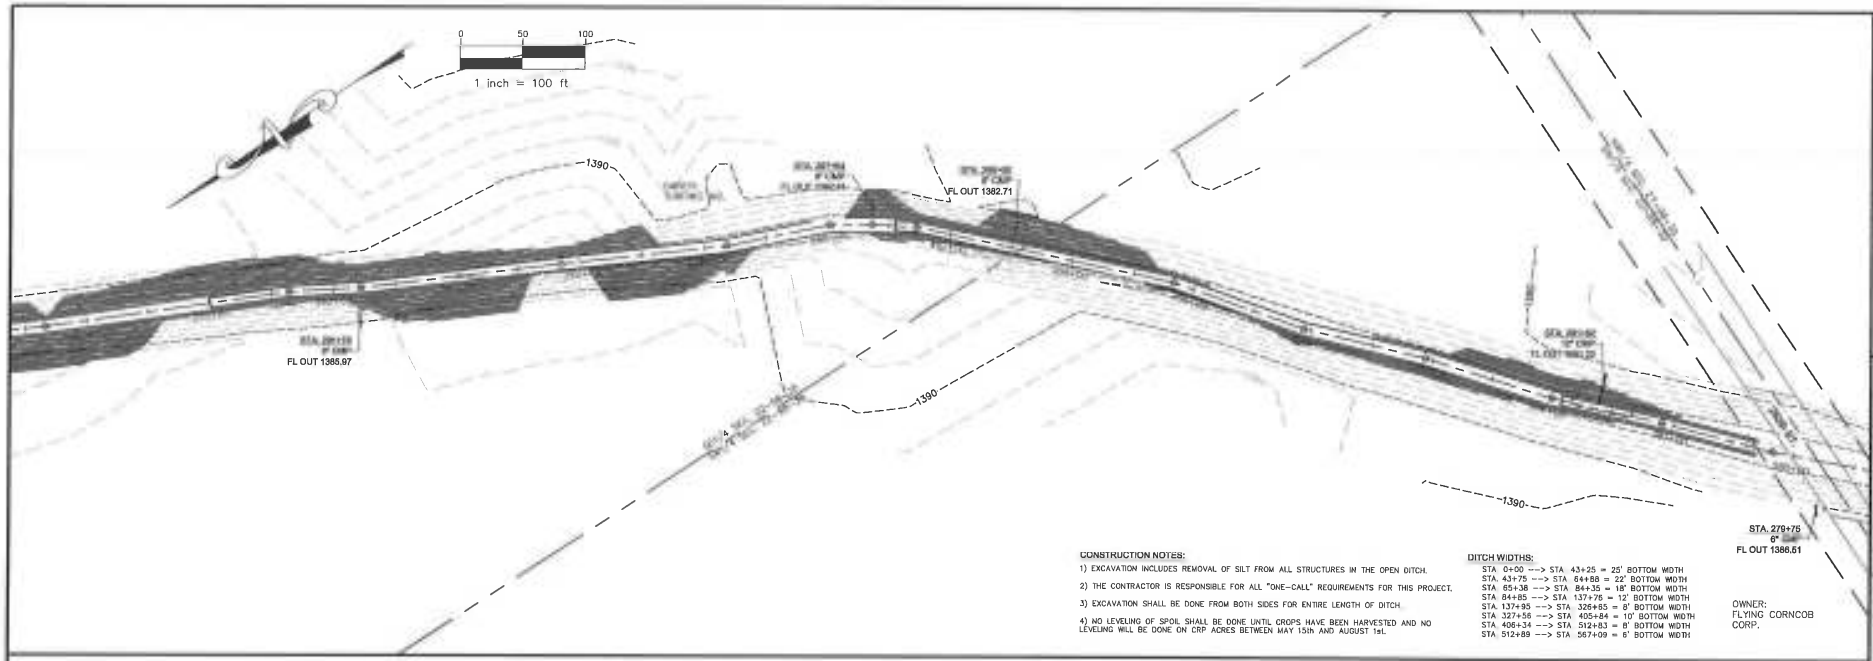

CONSTRUCTION NOTES:

1) EXCAVATION INCLUDES REMOVAL OF SILT FROM ALL STRUCTURES IN THE OPEN DITCH.

2) THE CONTRACTOR IS RESPONSIBLE FOR ALL "ONE-CALL" REQUIREMENTS FOR THIS PROJECT.

3) EXCAVATION SHALL BE DONE FROM BOTH SIDES FOR ENTIRE LENGTH OF DITCH.

4) NO LEVELING OF SPOIL SHALL BE DONE UNTIL CROPS HAVE BEEN HARVESTED AND NO LEVELING WILL BE DONE ON CRP ACRES BETWEEN MAY 15th AND AUGUST 1st.

DITCH WIDTHS:

STA. 0+00 --> STA. 43+25 = 25' BOTTOM WIDTH
STA. 43+75 --> STA. 64+88 = 22' BOTTOM WIDTH
STA. 65+38 --> STA. 84+35 = 18' BOTTOM WIDTH
STA. 84+85 --> STA. 137+75 = 12' BOTTOM WIDTH
STA. 137+95 --> STA. 326+65 = 8' BOTTOM WIDTH
STA. 327+56 --> STA. 405+84 = 10' BOTTOM WIDTH
STA. 406+34 --> STA. 512+83 = 8' BOTTOM WIDTH
STA. 512+89 --> STA. 567+09 = 6' BOTTOM WIDTH

OWNER:
FLYING CORNCOB CORP.

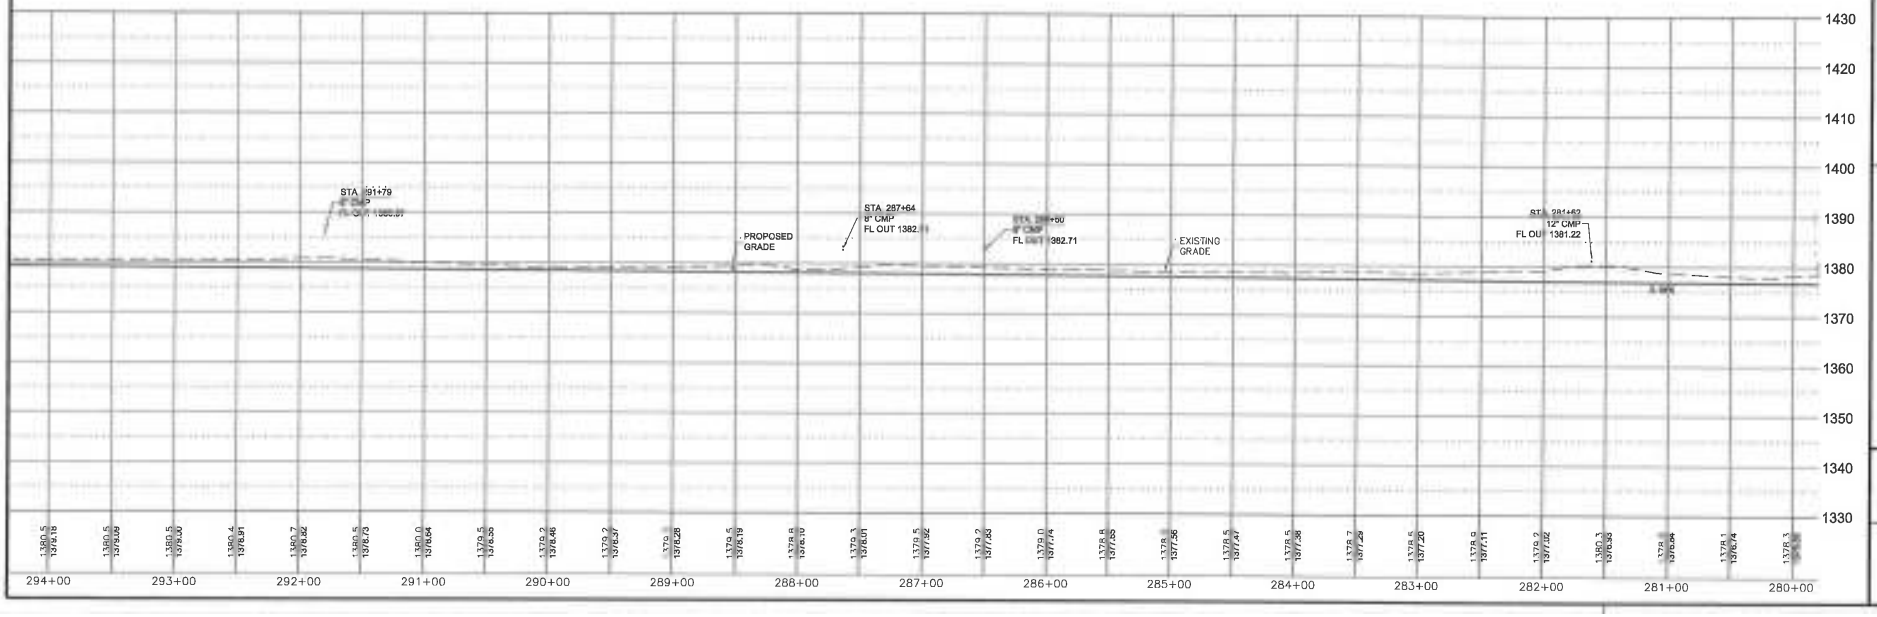

JACOBSON-WESTERGARD & ASSOCIATES, INC.
CONSULTING ENGINEERS LAND SURVEYING
105 S. SIXTH ST. ESTHERVILLE, IOWA
PHONE: (712) 362-2847 Toll Free (866) 215-2298
E-MAIL:
Web Site:

REVISIONS	BY	DATE

2016/2017
JOINT DRAINAGE DISTRICT No. 61
OPEN DITCH CLEANOUT
CLAY, DICKINSON
& EMMET COUNTY, IOWA

PLAN & PROFILE

Date 2-03-15
Designer DLH
Draftsman CLH
Checker RAH

Project Number
E12211
Sheet
D.22

CIVIL 3D -SITE.DWG

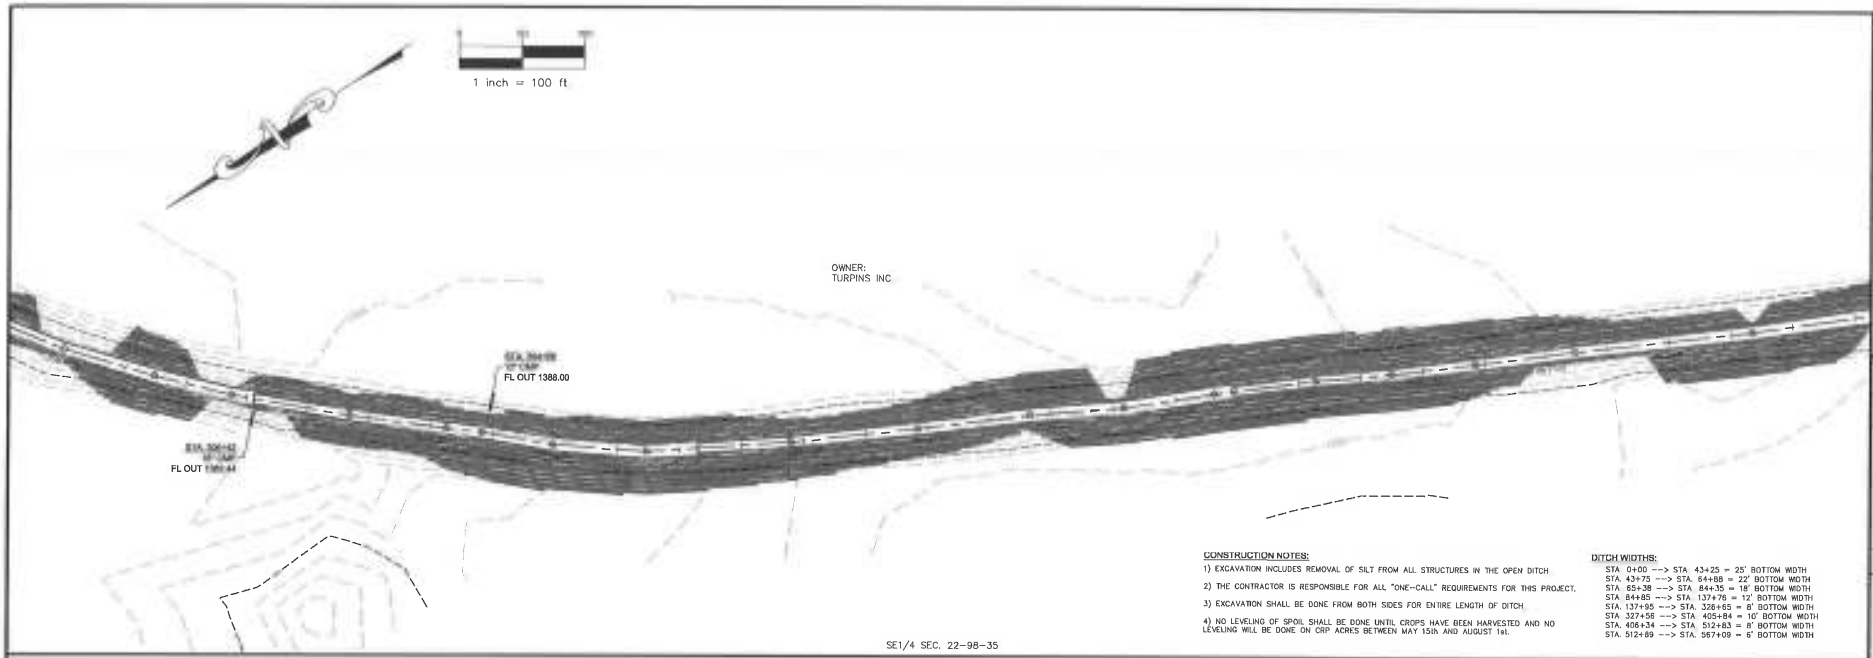

CONSTRUCTION NOTES:

1) EXCAVATION INCLUDES REMOVAL OF SILT FROM ALL STRUCTURES IN THE OPEN DITCH.

2) THE CONTRACTOR IS RESPONSIBLE FOR ALL "ONE-CALL" REQUIREMENTS FOR THIS PROJECT.

3) EXCAVATION SHALL BE DONE FROM BOTH SIDES FOR ENTIRE LENGTH OF DITCH.

4) NO LEVELING OF SPOIL SHALL BE DONE UNTIL CROPS HAVE BEEN HARVESTED AND NO LEVELING WILL BE DONE ON CRP ACRES BETWEEN MAY 15th AND AUGUST 1st.

DITCH WIDTHS:

STA 0+00 --> STA. 43+25 = 25' BOTTOM WIDTH
STA. 43+75 --> STA. 64+88 = 22' BOTTOM WIDTH
STA. 65+38 --> STA. 84+35 = 18' BOTTOM WIDTH
STA. 84+85 --> STA. 137+76 = 12' BOTTOM WIDTH
STA. 137+95 --> STA. 326+65 = 8' BOTTOM WIDTH
STA. 327+56 --> STA. 405+84 = 10' BOTTOM WIDTH
STA. 406+34 --> STA. 512+83 = 8' BOTTOM WIDTH
STA. 512+89 --> STA. 567+09 = 6' BOTTOM WIDTH

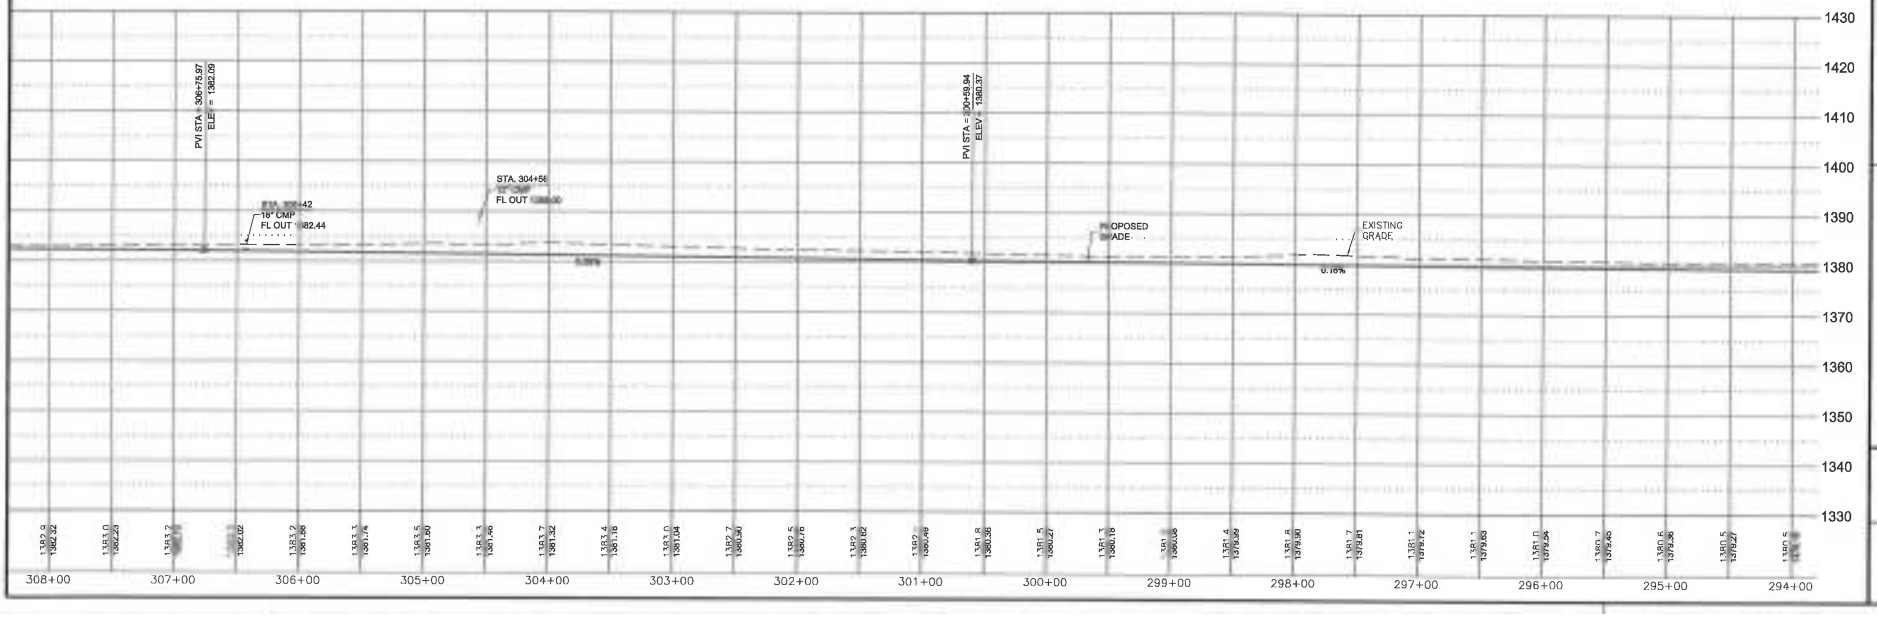

JACOBSON-WESTERGARD & ASSOCIATES, INC.
105 S. SIXTH ST. ESTHERVILLE, IOWA
PHONE: (712) 362-2647 Toll Free (866) 215-2298
E-MAIL: jacobsonwestergard@mchsi.com
Web Site: www.Jacobson-westergard.com
CONSULTING ENGINEERS LAND SURVEYING

REVISIONS | BY | DATE

2016/2017
JOINT DRAINAGE DISTRICT No. 61
OPEN DITCH CLEANOUT
CLAY, DICKINSON
& EMMET COUNTY, IOWA

PLAN & PROFILE

Date 2-03-15
Designer: DLH
Draftsman: CLH
Checker: RAH

Project Number
E12211
Sheet
D.23

C:\VL_3D_PROJECTS\E12211

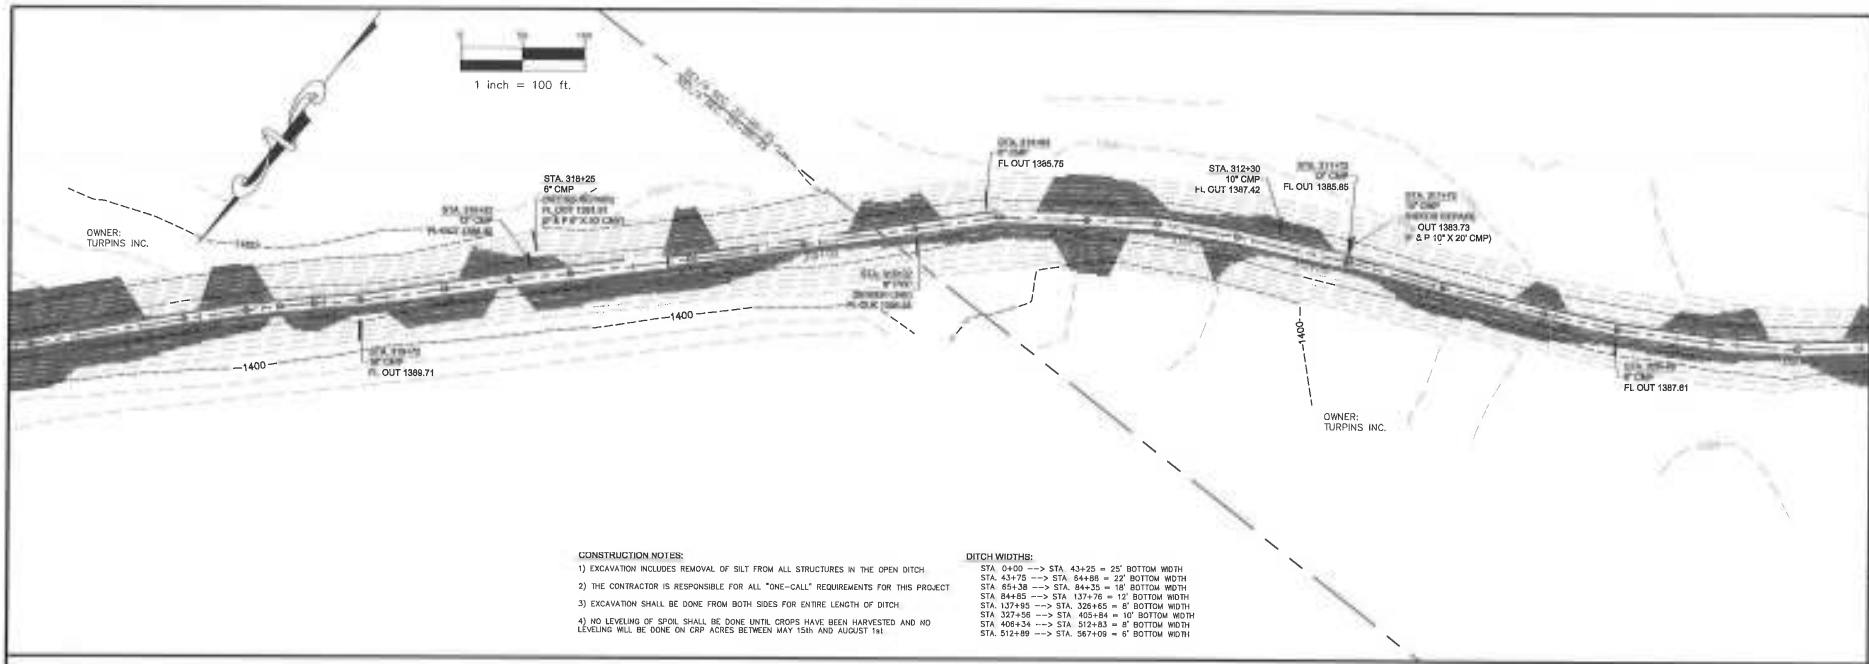

CONSTRUCTION NOTES:

1) EXCAVATION INCLUDES REMOVAL OF SILT FROM ALL STRUCTURES IN THE OPEN DITCH.

2) THE CONTRACTOR IS RESPONSIBLE FOR ALL "ONE-CALL" REQUIREMENTS FOR THIS PROJECT.

3) EXCAVATION SHALL BE DONE FROM BOTH SIDES FOR ENTIRE LENGTH OF DITCH.

4) NO LEVELING OF SPOIL SHALL BE DONE UNTIL CROPS HAVE BEEN HARVESTED AND NO LEVELING WILL BE DONE ON CRP ACRES BETWEEN MAY 15th AND AUGUST 1st.

DITCH WIDTHS:

STA. 0+00 ---> STA. 43+25 = 25' BOTTOM WIDTH
STA. 43+75 ---> STA. 64+88 = 22' BOTTOM WIDTH
STA. 65+38 ---> STA. 84+35 = 18' BOTTOM WIDTH
STA. 84+85 ---> STA. 137+76 = 12' BOTTOM WIDTH
STA. 137+85 ---> STA. 326+65 = 8' BOTTOM WIDTH
STA. 327+56 ---> STA. 405+84 = 10' BOTTOM WIDTH
STA. 406+34 ---> STA. 512+83 = 8' BOTTOM WIDTH
STA. 512+89 ---> STA. 567+09 = 6' BOTTOM WIDTH

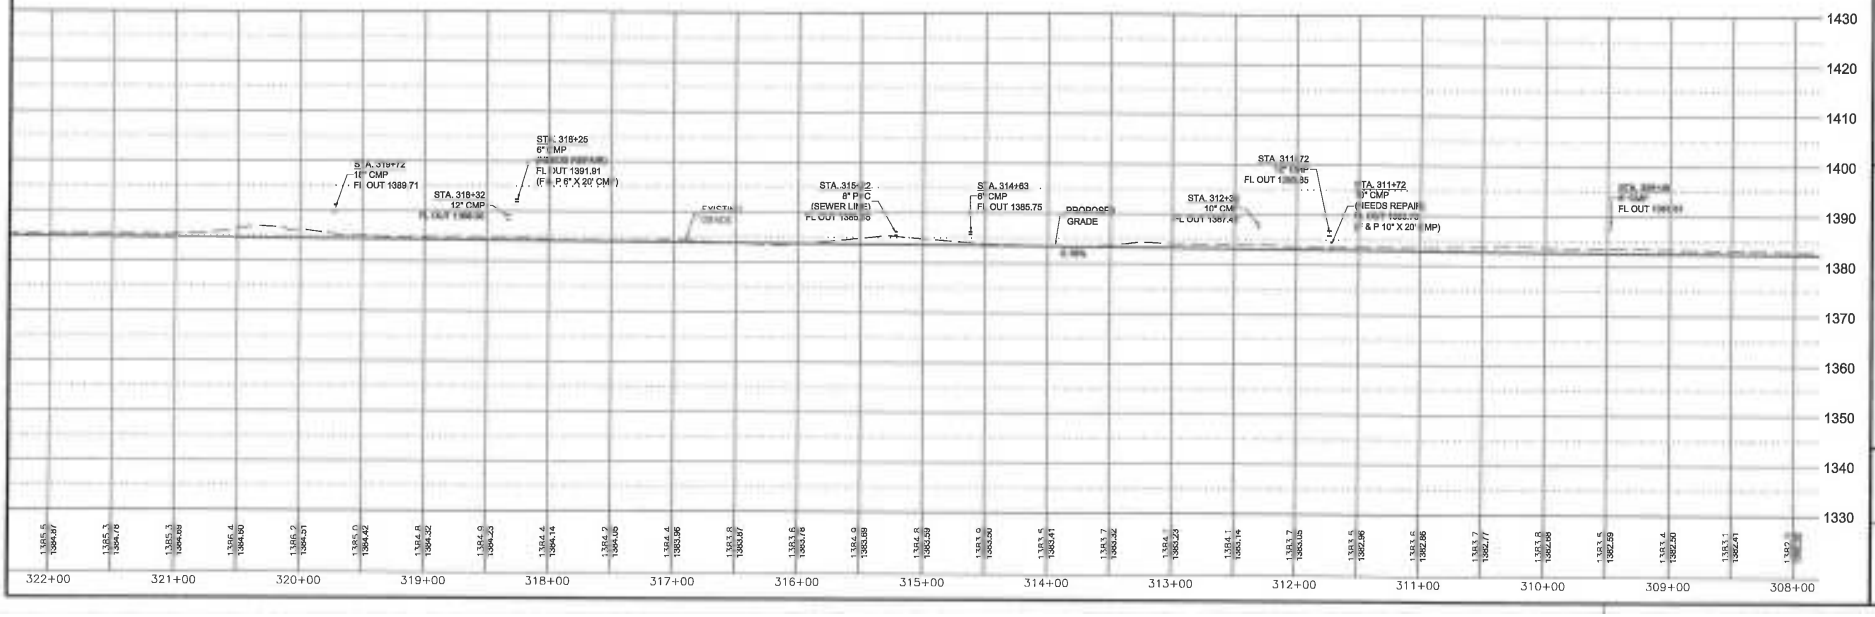

JACOBSON-WESTERGARD & ASSOCIATES, INC.
109 S. SIXTH ST. ESTHERVILLE, IOWA
PHONE: (712) 362-2647 Toll Free (866) 215-2298
E-MAIL: jwa@jacobson-westergard.com
Web Site: www.jacobson-westergard.com
CONSULTING ENGINEERS LAND SURVEYING

REVISIONS	BY	DATE

2016/2017
JOINT DRAINAGE DISTRICT No. 61
OPEN DITCH CLEANOUT
CLAY, DICKINSON
& EMMET COUNTY, IOWA

PLAN & PROFILE

Date 2-03-15
Designer DLH
Draftsman CLH
Checker RAH

Project Number
E12211
Sheet
D.24

CIVIL 3D PROJECTS\12211\121

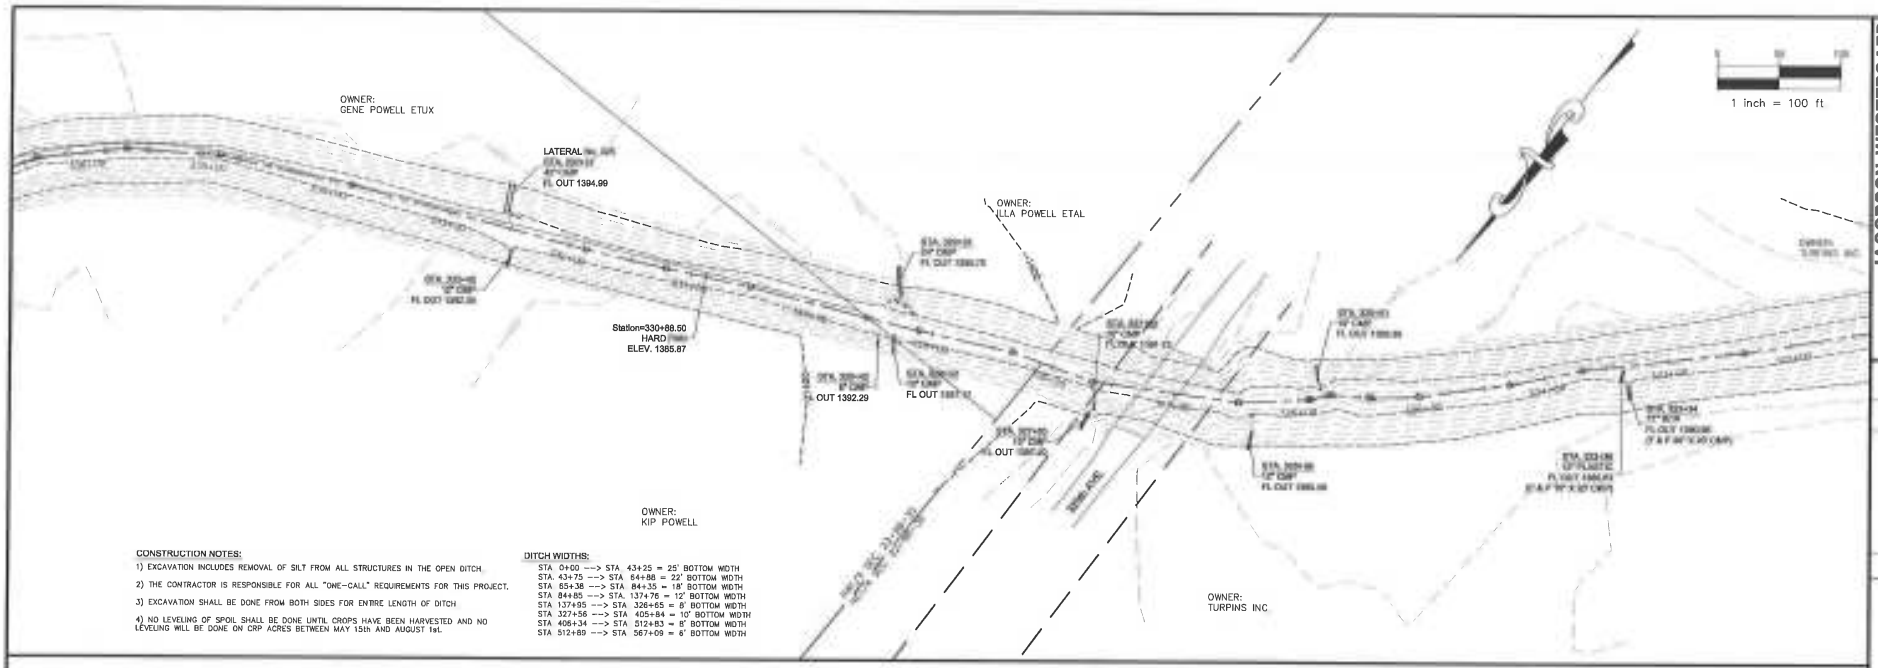

CONSTRUCTION NOTES:

1) EXCAVATION INCLUDES REMOVAL OF SILT FROM ALL STRUCTURES IN THE OPEN DITCH.

2) THE CONTRACTOR IS RESPONSIBLE FOR ALL "ONE-CALL" REQUIREMENTS FOR THIS PROJECT.

3) EXCAVATION SHALL BE DONE FROM BOTH SIDES FOR ENTIRE LENGTH OF DITCH.

4) NO LEVELING OF SPOIL SHALL BE DONE UNTIL CROPS HAVE BEEN HARVESTED AND NO LEVELING WILL BE DONE ON CRP ACRES BETWEEN MAY 15th AND AUGUST 1st.

DITCH WIDTHS:

STA 0+00 ---> STA 43+25 = 25' BOTTOM WIDTH
STA 43+75 ---> STA 64+88 = 22' BOTTOM WIDTH
STA 65+35 ---> STA 84+35 = 18' BOTTOM WIDTH
STA 84+85 ---> STA 137+76 = 12' BOTTOM WIDTH
STA 137+95 ---> STA 326+65 = 8' BOTTOM WIDTH
STA 327+56 ---> STA 405+84 = 10' BOTTOM WIDTH
STA 406+34 ---> STA 512+83 = 8' BOTTOM WIDTH
STA 512+89 ---> STA 567+09 = 6' BOTTOM WIDTH

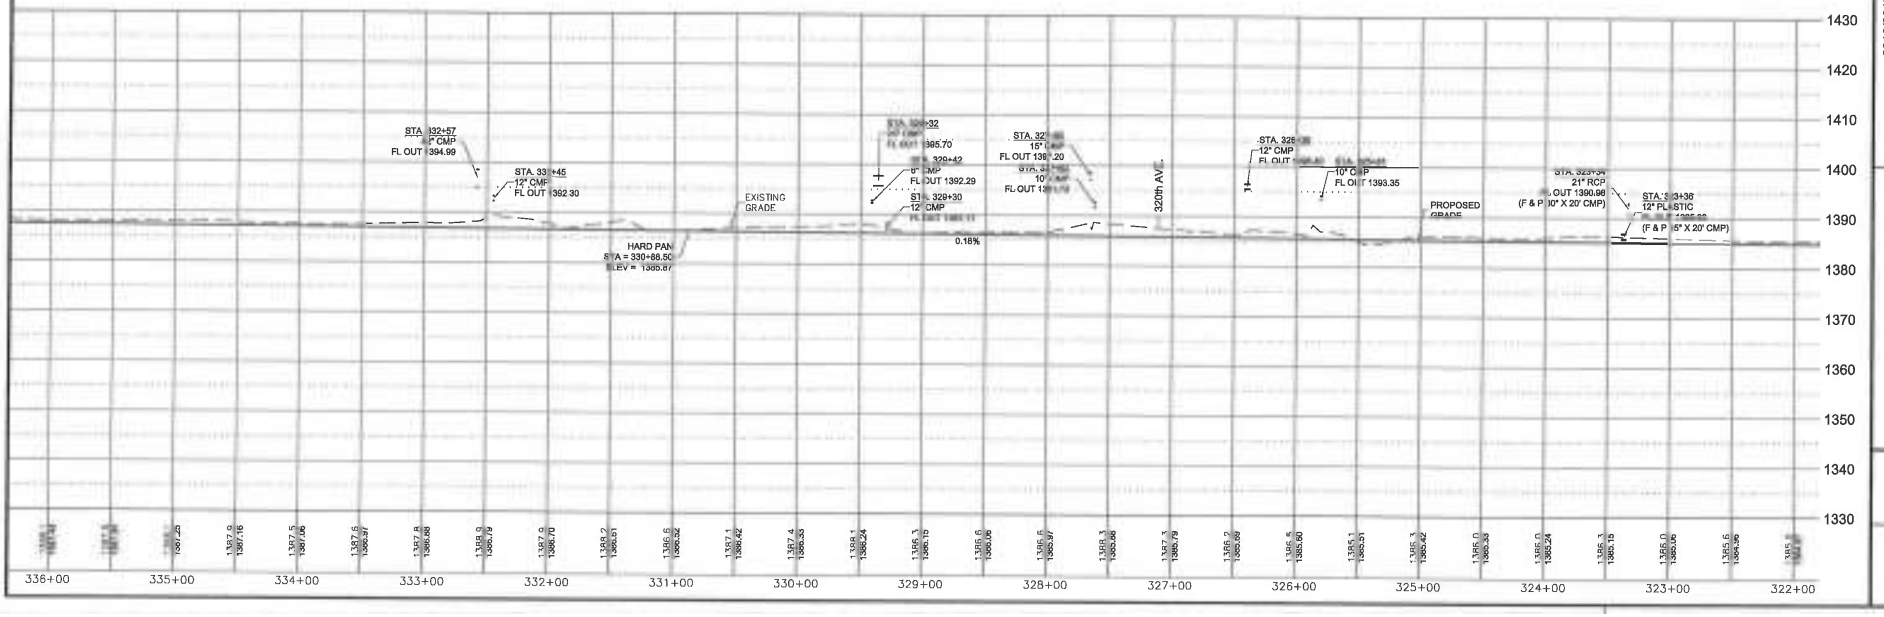

JACOBSON-WESTERGARD & ASSOCIATES, INC.
105 S. SIXTH ST. ESTHERVILLE, IOWA
PHONE: (712) 362-2647 FAX: (866) 757-2298
E-MAIL: jacobsonwestergard@mchsi.com
Web Site: www.jacobson-westergard.com
CONSULTING ENGINEERS LAND

REVISIONS | BY | DATE

2016/2017
JOINT DRAINAGE DISTRICT No. 61
OPEN DITCH CLEANOUT
CLAY, DICKINSON
& EMMET COUNTY, IOWA

PLAN & PROFILE

Date 2-03-15
Designer DLH
Drafterman CLH
Checker RAH

Project Number
E12211
Sheet
D.25

221-SITE3.DWG

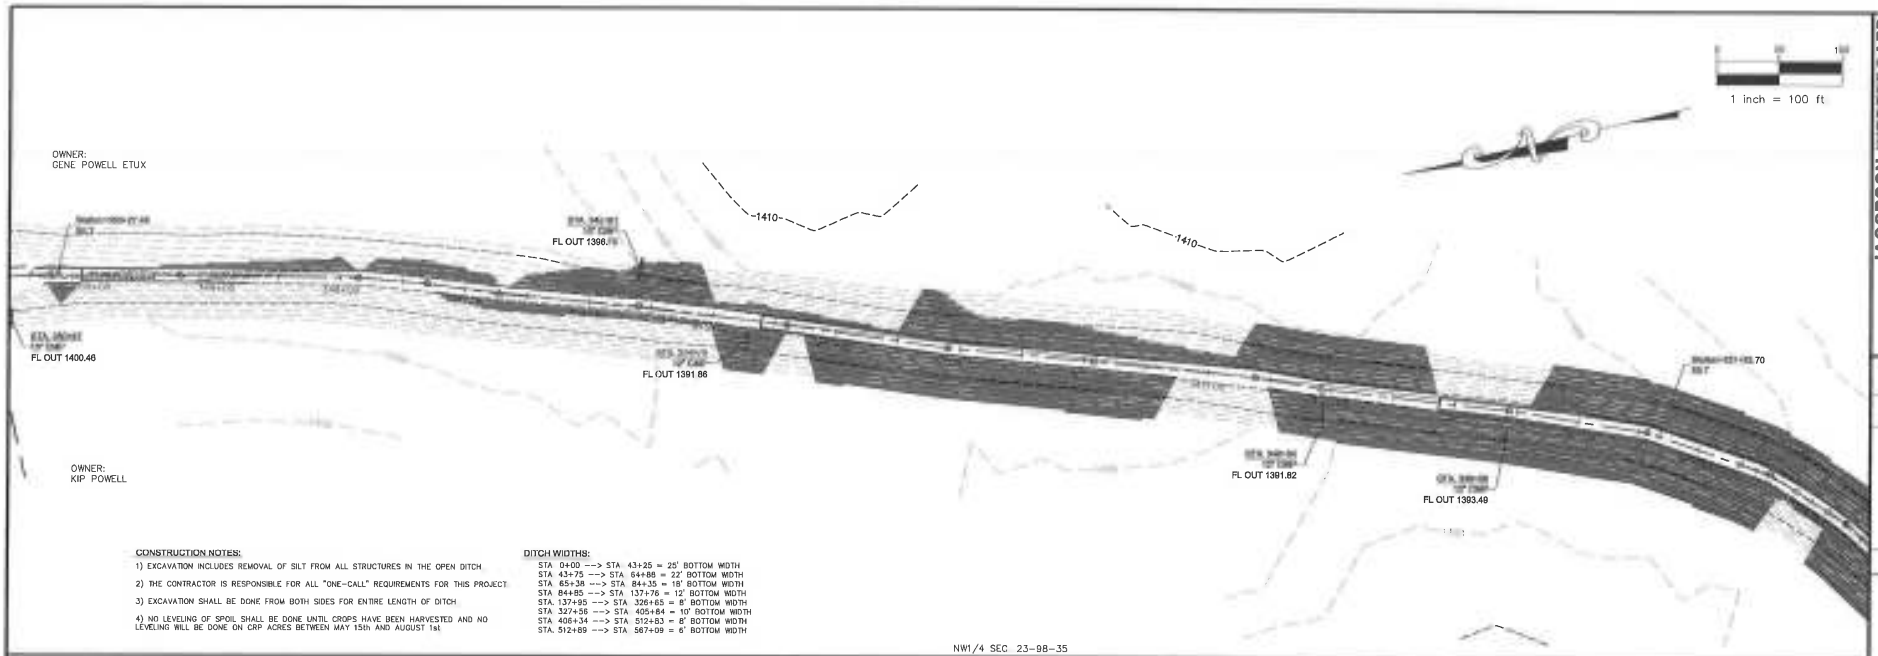

CONSTRUCTION NOTES:

1) EXCAVATION INCLUDES REMOVAL OF SILT FROM ALL STRUCTURES IN THE OPEN DITCH.

2) THE CONTRACTOR IS RESPONSIBLE FOR ALL "ONE-CALL" REQUIREMENTS FOR THIS PROJECT.

3) EXCAVATION SHALL BE DONE FROM BOTH SIDES FOR ENTIRE LENGTH OF DITCH.

4) NO LEVELING OF SPOIL SHALL BE DONE UNTIL CROPS HAVE BEEN HARVESTED AND NO LEVELING WILL BE DONE ON CRP ACRES BETWEEN MAY 15th AND AUGUST 1st.

DITCH WIDTHS:

STA. 0+00 --> STA. 43+25 = 25' BOTTOM WIDTH
STA. 43+75 --> STA. 64+88 = 22' BOTTOM WIDTH
STA. 65+38 --> STA. 84+35 = 18' BOTTOM WIDTH
STA. 84+85 --> STA. 137+76 = 12' BOTTOM WIDTH
STA. 137+95 --> STA. 326+65 = 8' BOTTOM WIDTH
STA. 327+56 --> STA. 405+84 = 10' BOTTOM WIDTH
STA. 406+34 --> STA. 512+83 = 8' BOTTOM WIDTH
STA. 512+89 --> STA. 567+09 = 6' BOTTOM WIDTH

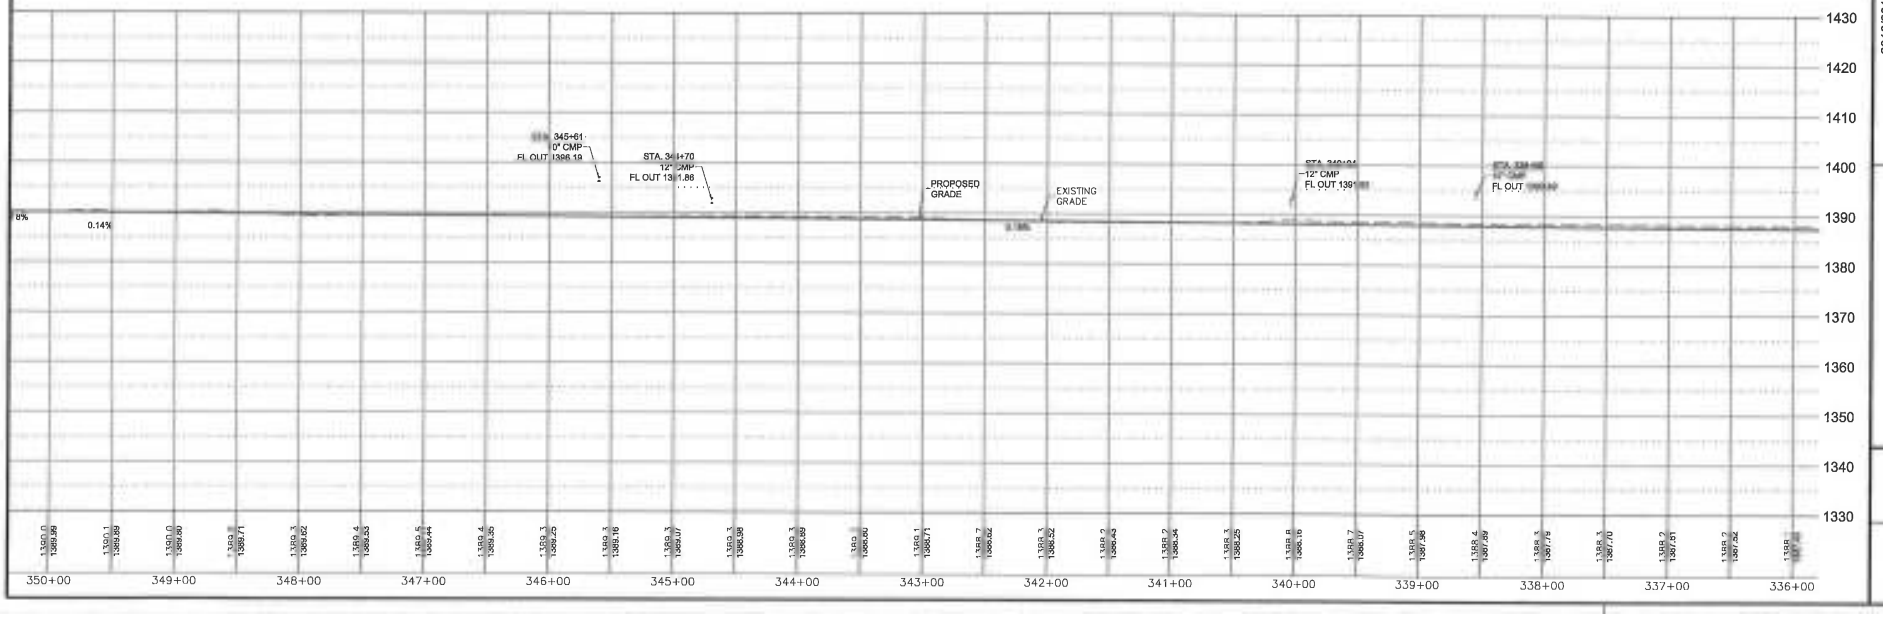

JACOBSON-WESTERGARD & ASSOCIATES, INC.
CIVIL SURVEYING
105 S. SIXTH ST. ESTHERVILLE, IOWA
PHONE: (712) 362-4447 FAX: (866) 275-2298
E-MAIL: jacobsonwestergard@mchsi.com
Web Site: www.jacobson-westergard.com
CONSULTING ENGINEERS LAND SURVEYING

REVISIONS	BY	DATE

2016/2017
JOINT DRAINAGE DISTRICT No. 61
OPEN DITCH CLEANOUT
CLAY, DICKINSON
& EMMET COUNTY, IOWA

PLAN & PROFILE

Date 2-03-15
Designer DLH
Draftsman CLH
Checker RAH

Project Number
E12211
Sheet
D.26

CIVIL 3D PROJECTS\E12211\12211-SITE3.DWG

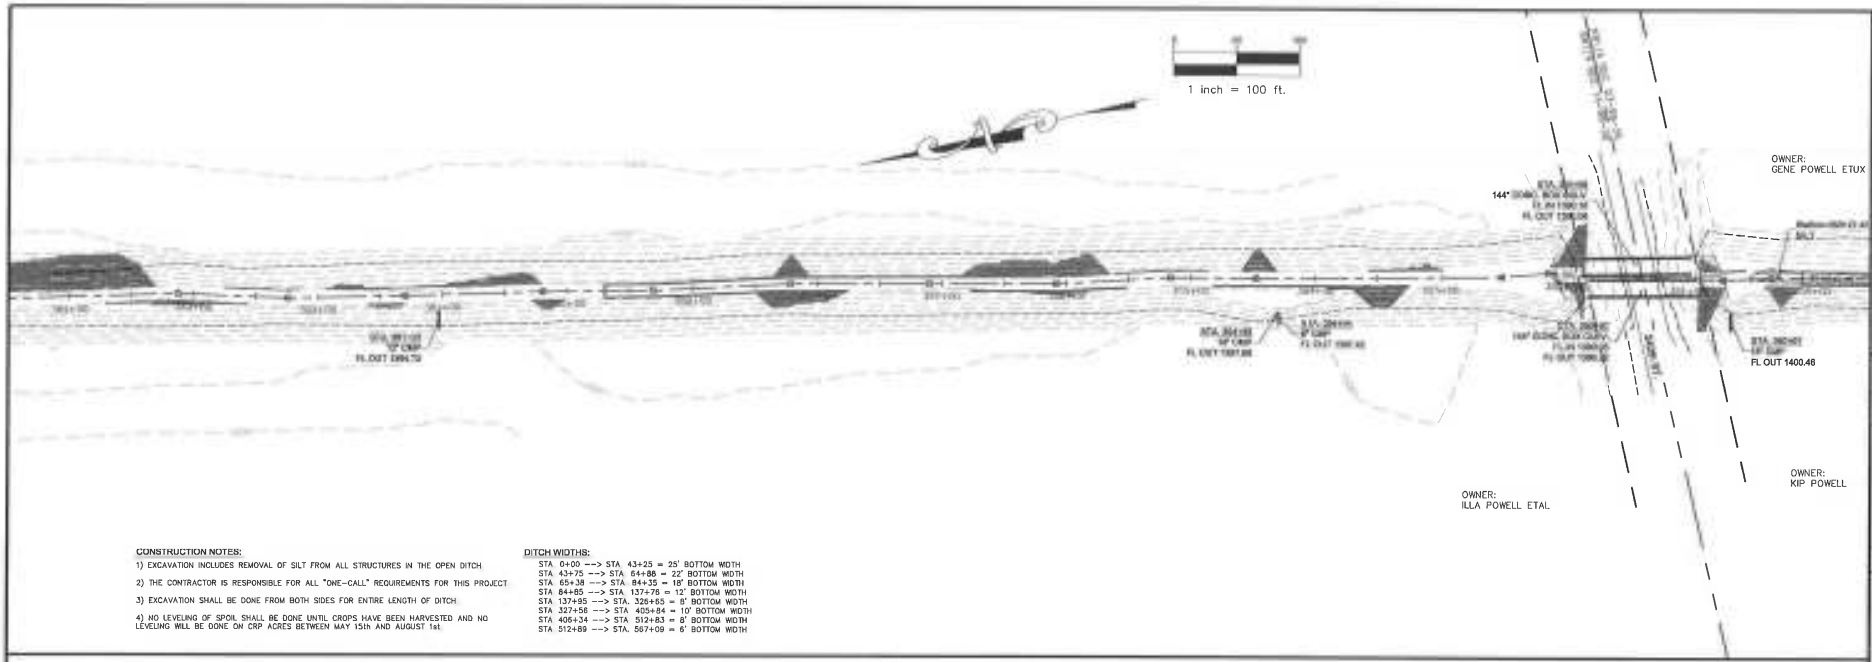

CONSTRUCTION NOTES:

1) EXCAVATION INCLUDES REMOVAL OF SILT FROM ALL STRUCTURES IN THE OPEN DITCH.

2) THE CONTRACTOR IS RESPONSIBLE FOR ALL "ONE-CALL" REQUIREMENTS FOR THIS PROJECT.

3) EXCAVATION SHALL BE DONE FROM BOTH SIDES FOR ENTIRE LENGTH OF DITCH.

4) NO LEVELING OF SPOIL SHALL BE DONE UNTIL CROPS HAVE BEEN HARVESTED AND NO LEVELING WILL BE DONE ON CRP ACRES BETWEEN MAY 15th AND AUGUST 1st.

DITCH WIDTHS:

STA. 0+00 --> STA. 43+25 = 25' BOTTOM WIDTH
STA. 43+75 --> STA. 64+85 = 22' BOTTOM WIDTH
STA. 65+38 --> STA. 84+35 = 18' BOTTOM WIDTH
STA. 84+85 --> STA. 137+78 = 12' BOTTOM WIDTH
STA. 137+95 --> STA. 326+65 = 8' BOTTOM WIDTH
STA. 327+58 --> STA. 405+84 = 10' BOTTOM WIDTH
STA. 406+34 --> STA. 512+83 = 8' BOTTOM WIDTH
STA. 512+89 --> STA. 567+09 = 6' BOTTOM WIDTH

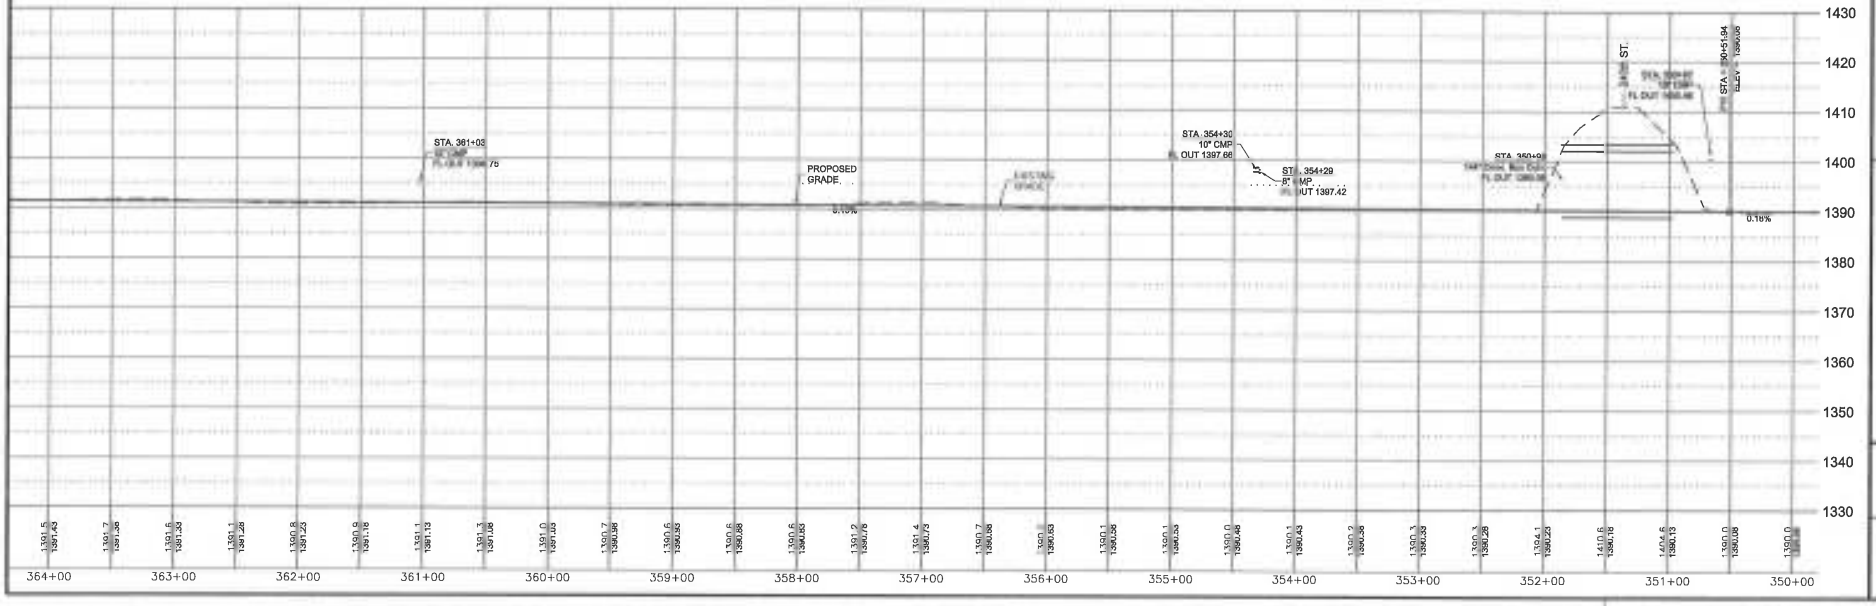

JACOBSON-WESTERGARD & ASSOCIATES, INC.
CONSULTING LAND SURVEYING
305 S. SIXTH ST. ESTHERVILLE, IOWA
PHONE: (712) 362-2847 Toll Free (888) 215-2298
E-MAIL:
Web Site: www.jacobson-westergard.com

REVISIONS	BY	DATE

2016/2017
JOINT DRAINAGE DISTRICT No. 61
OPEN DITCH CLEANOUT
CLAY, DICKINSON
& EMMET COUNTY, IOWA

PLAN & PROFILE

Date 2-03-15
Designer DLH
Draftsman CLH
Checker RAH

Project Number
E12211
Sheet
D.27

CIVIL 3D PROJECTS\E12211

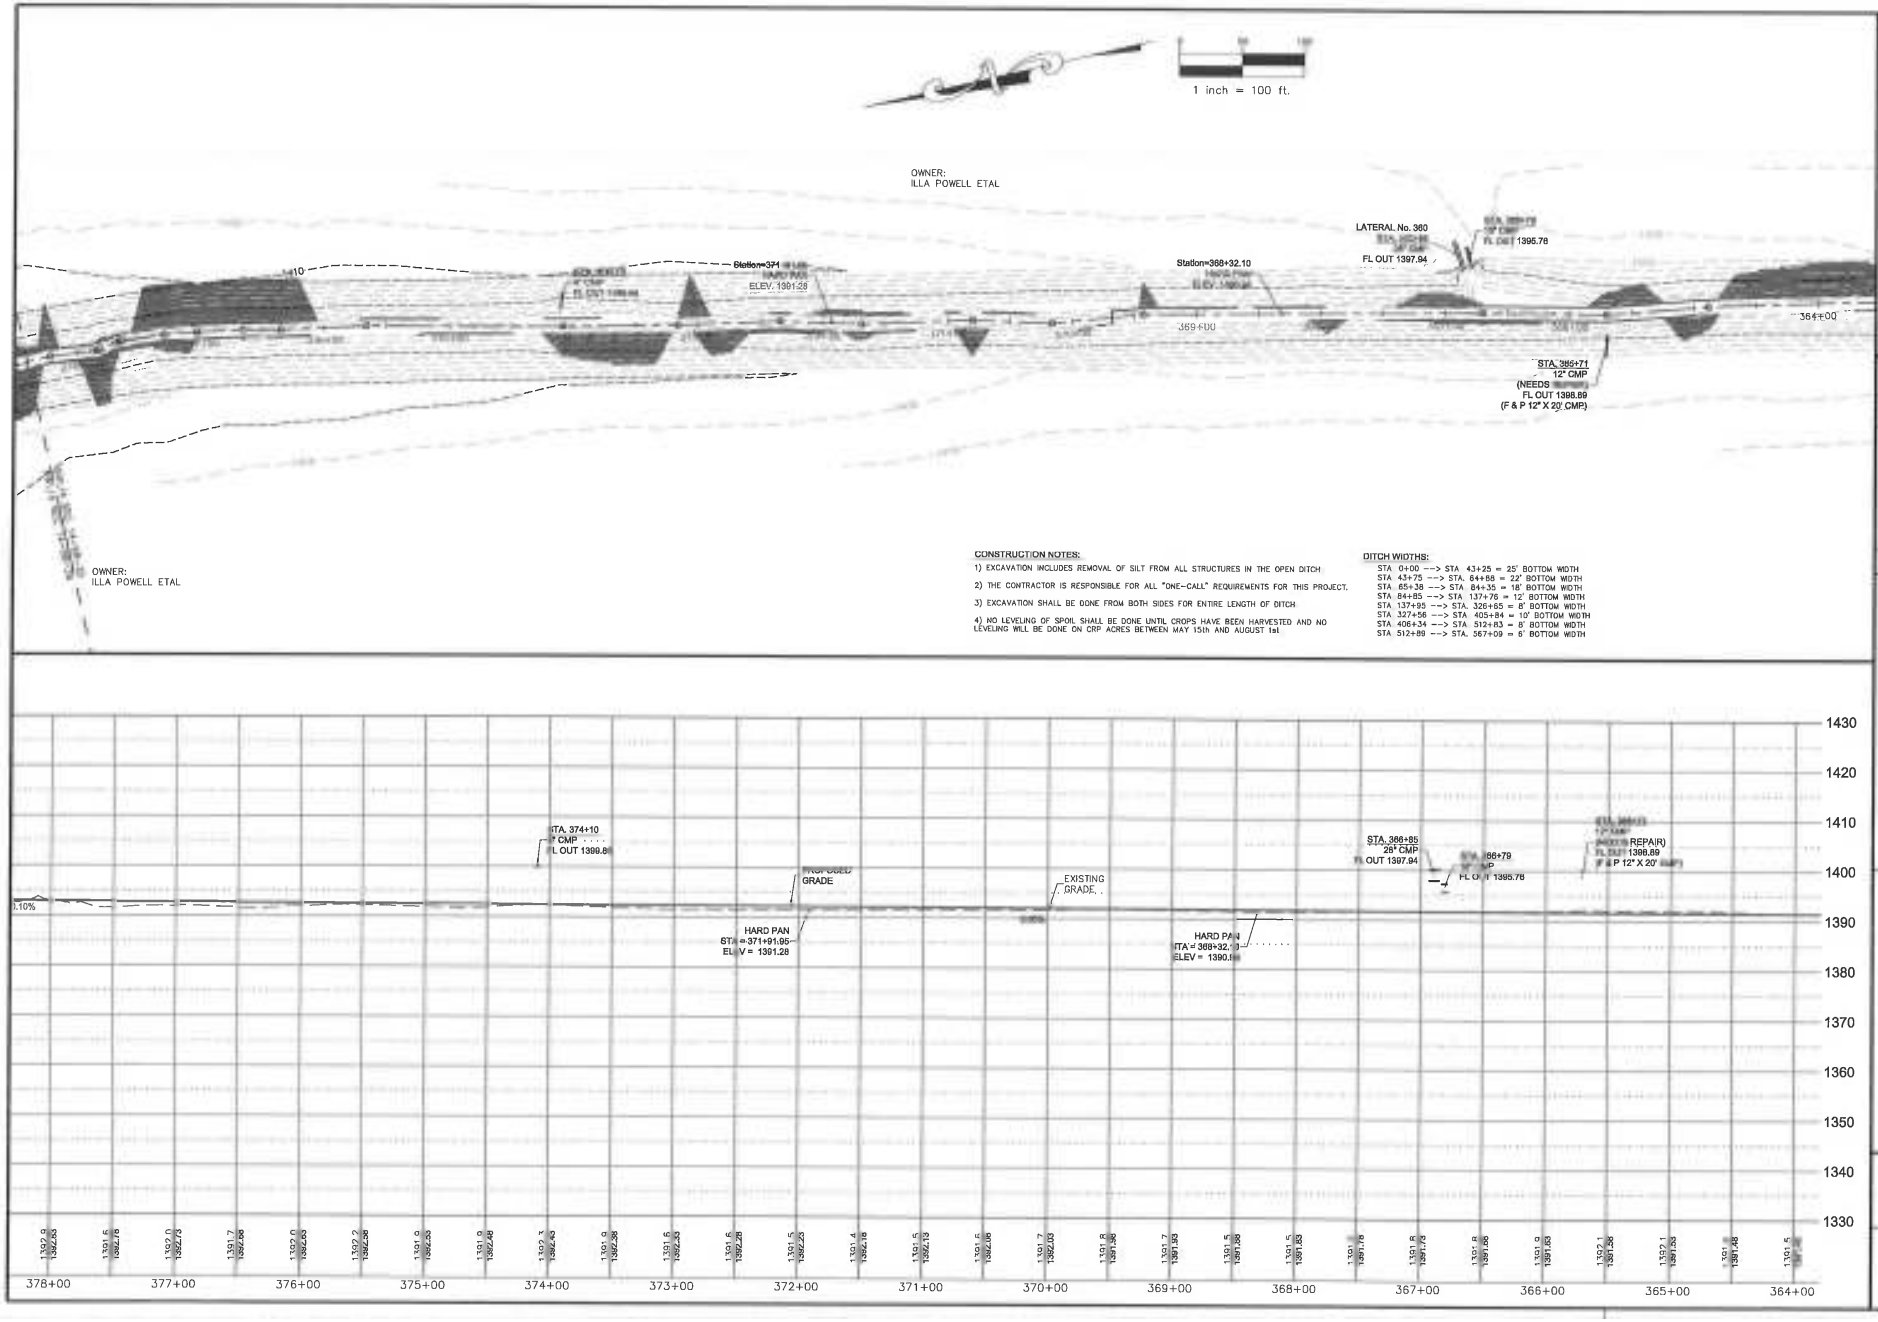

JACOBSON-WESTERGARD & ASSOCIATES, INC.
ESTHERVILLE, IOWA
PHONE: (712) 362-2647 Toll Free (866) 215-2288
E-MAIL: jacobsonwestergard@mchsi.com
Web Site: www.jacobson-westergard.com
CONSULTING ENGINEERS LAND SURVEYING

REVISIONS	BY	DATE

2016/2017
JOINT DRAINAGE DISTRICT No. 61
OPEN DITCH CLEANOUT
CLAY, DICKINSON
& EMMET COUNTY, IOWA

PLAN & PROFILE

Date 2-03-15
Designer DLH
Draftsman CLH
Checker RAH

Project Number
E12211
Sheet
D.28

CIVIL 3D

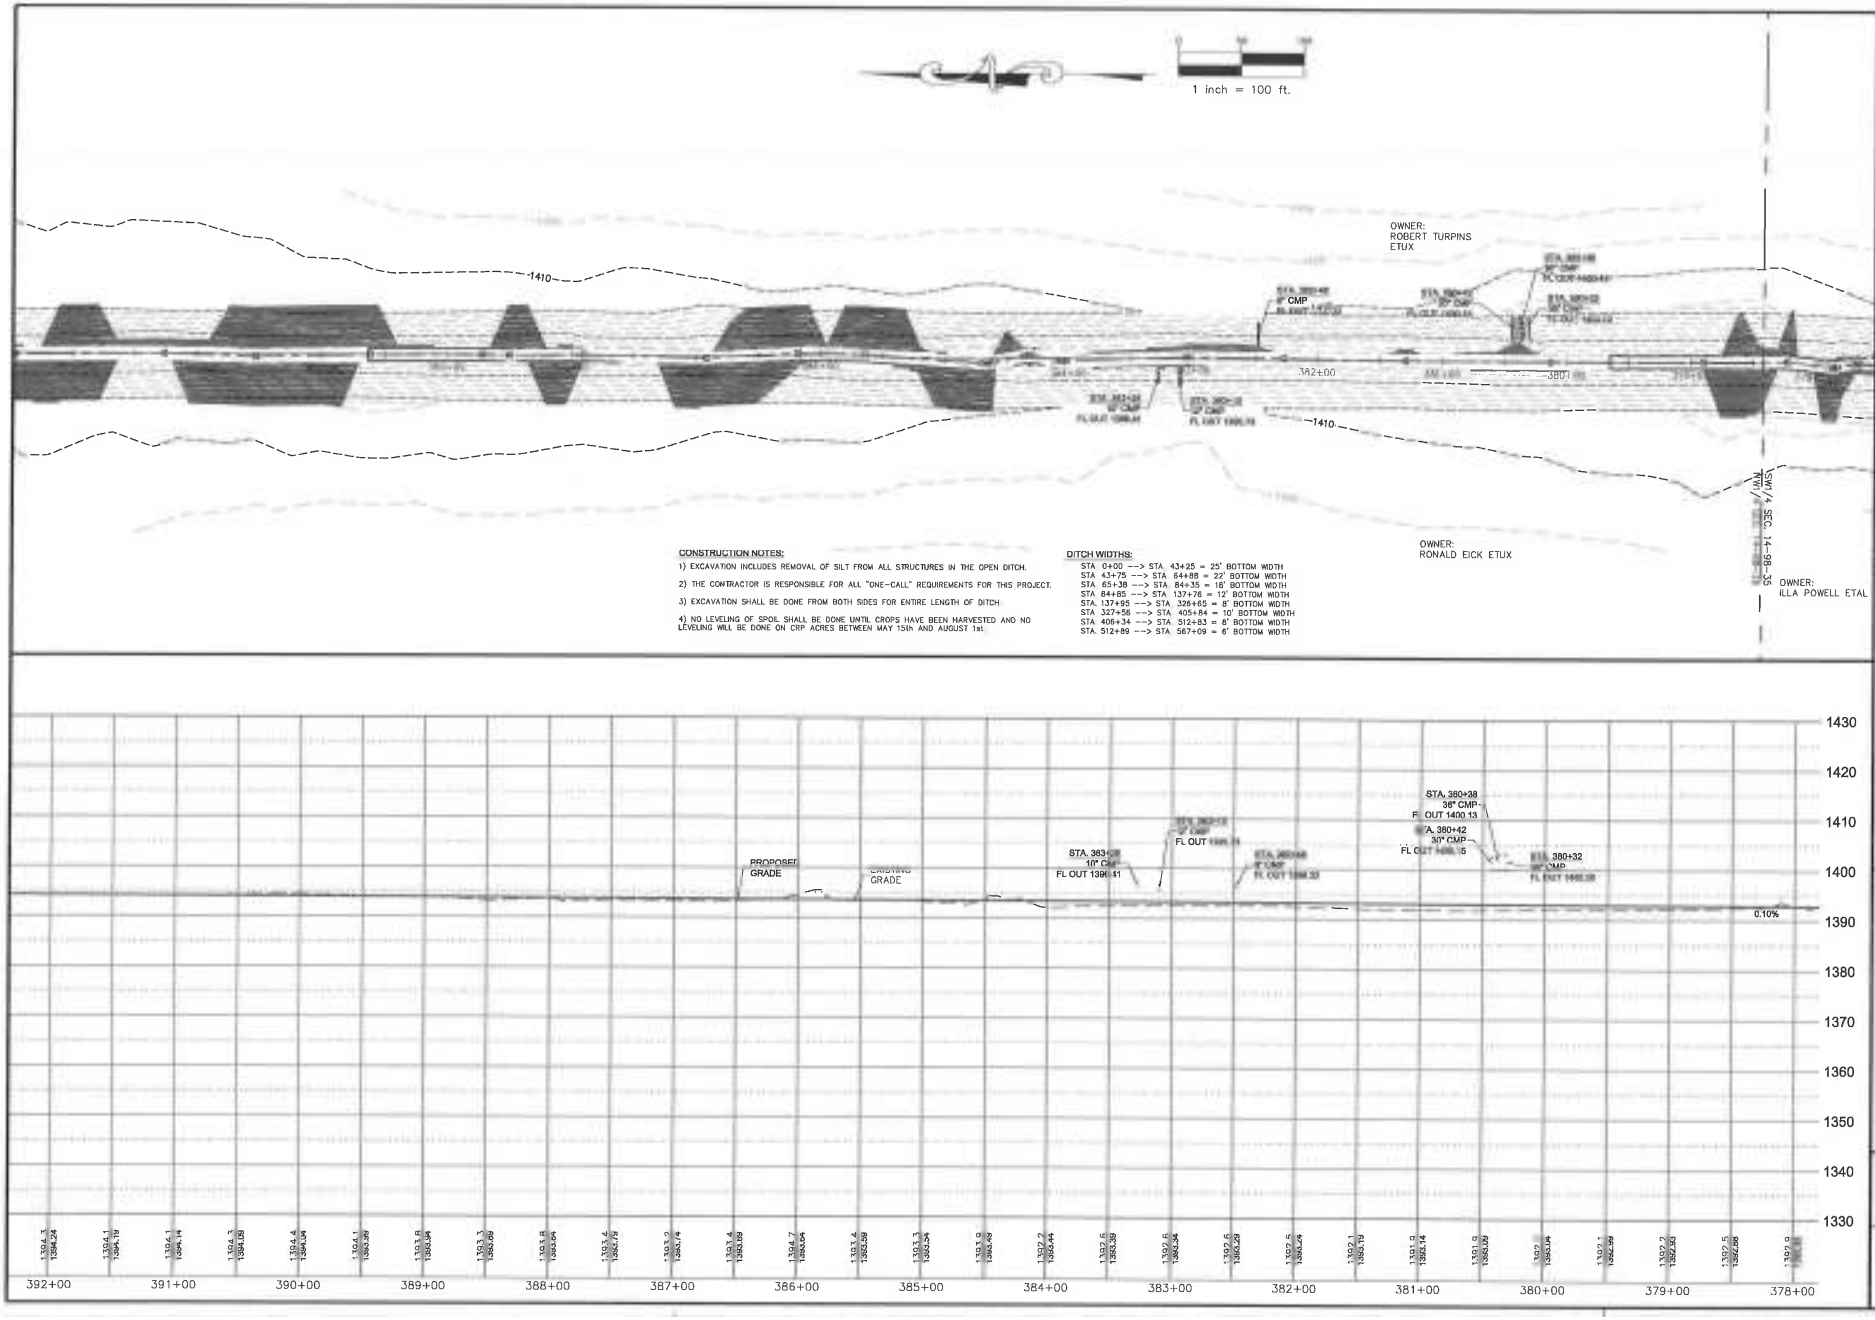

CONSTRUCTION NOTES:

1) EXCAVATION INCLUDES REMOVAL OF SILT FROM ALL STRUCTURES IN THE OPEN DITCH.

2) THE CONTRACTOR IS RESPONSIBLE FOR ALL "ONE-CALL" REQUIREMENTS FOR THIS PROJECT.

3) EXCAVATION SHALL BE DONE FROM BOTH SIDES FOR ENTIRE LENGTH OF DITCH.

4) NO LEVELING OF SPOIL SHALL BE DONE UNTIL CROPS HAVE BEEN HARVESTED AND NO LEVELING WILL BE DONE ON CRP ACRES BETWEEN MAY 15th AND AUGUST 1st.

DITCH WIDTHS:

STA. 0+00 --> STA. 43+25 = 25' BOTTOM WIDTH
STA. 43+75 --> STA. 64+88 = 22' BOTTOM WIDTH
STA. 65+38 --> STA. 84+35 = 18' BOTTOM WIDTH
STA. 84+85 --> STA. 137+76 = 12' BOTTOM WIDTH
STA. 137+95 --> STA. 326+65 = 8' BOTTOM WIDTH
STA. 327+56 --> STA. 405+84 = 10' BOTTOM WIDTH
STA. 406+34 --> STA. 512+83 = 8' BOTTOM WIDTH
STA. 512+89 --> STA. 567+09 = 6' BOTTOM WIDTH

JACOBSON-WESTERGARD & ASSOCIATES, INC.
1651 S. SIXTH ST. ESTHERVILLE, IOWA
PHONE: (712) 362-2647 Toll Free (866) 215-2298
E-MAIL:
Web Site:
CIVIL ENGINEERING LAND

REVISIONS | BY | DATE

2016/2017
JOINT DRAINAGE DISTRICT No. 61
OPEN DITCH CLEANOUT
CLAY, DICKINSON
& EMMET COUNTY, IOWA

PLAN & PROFILE

Date 2-03-15
Designer DLH
Draftsman CLH
Checker RAH

Project Number
E12211
Sheet
D.29

CIVIL 3D PROJECTS\12211

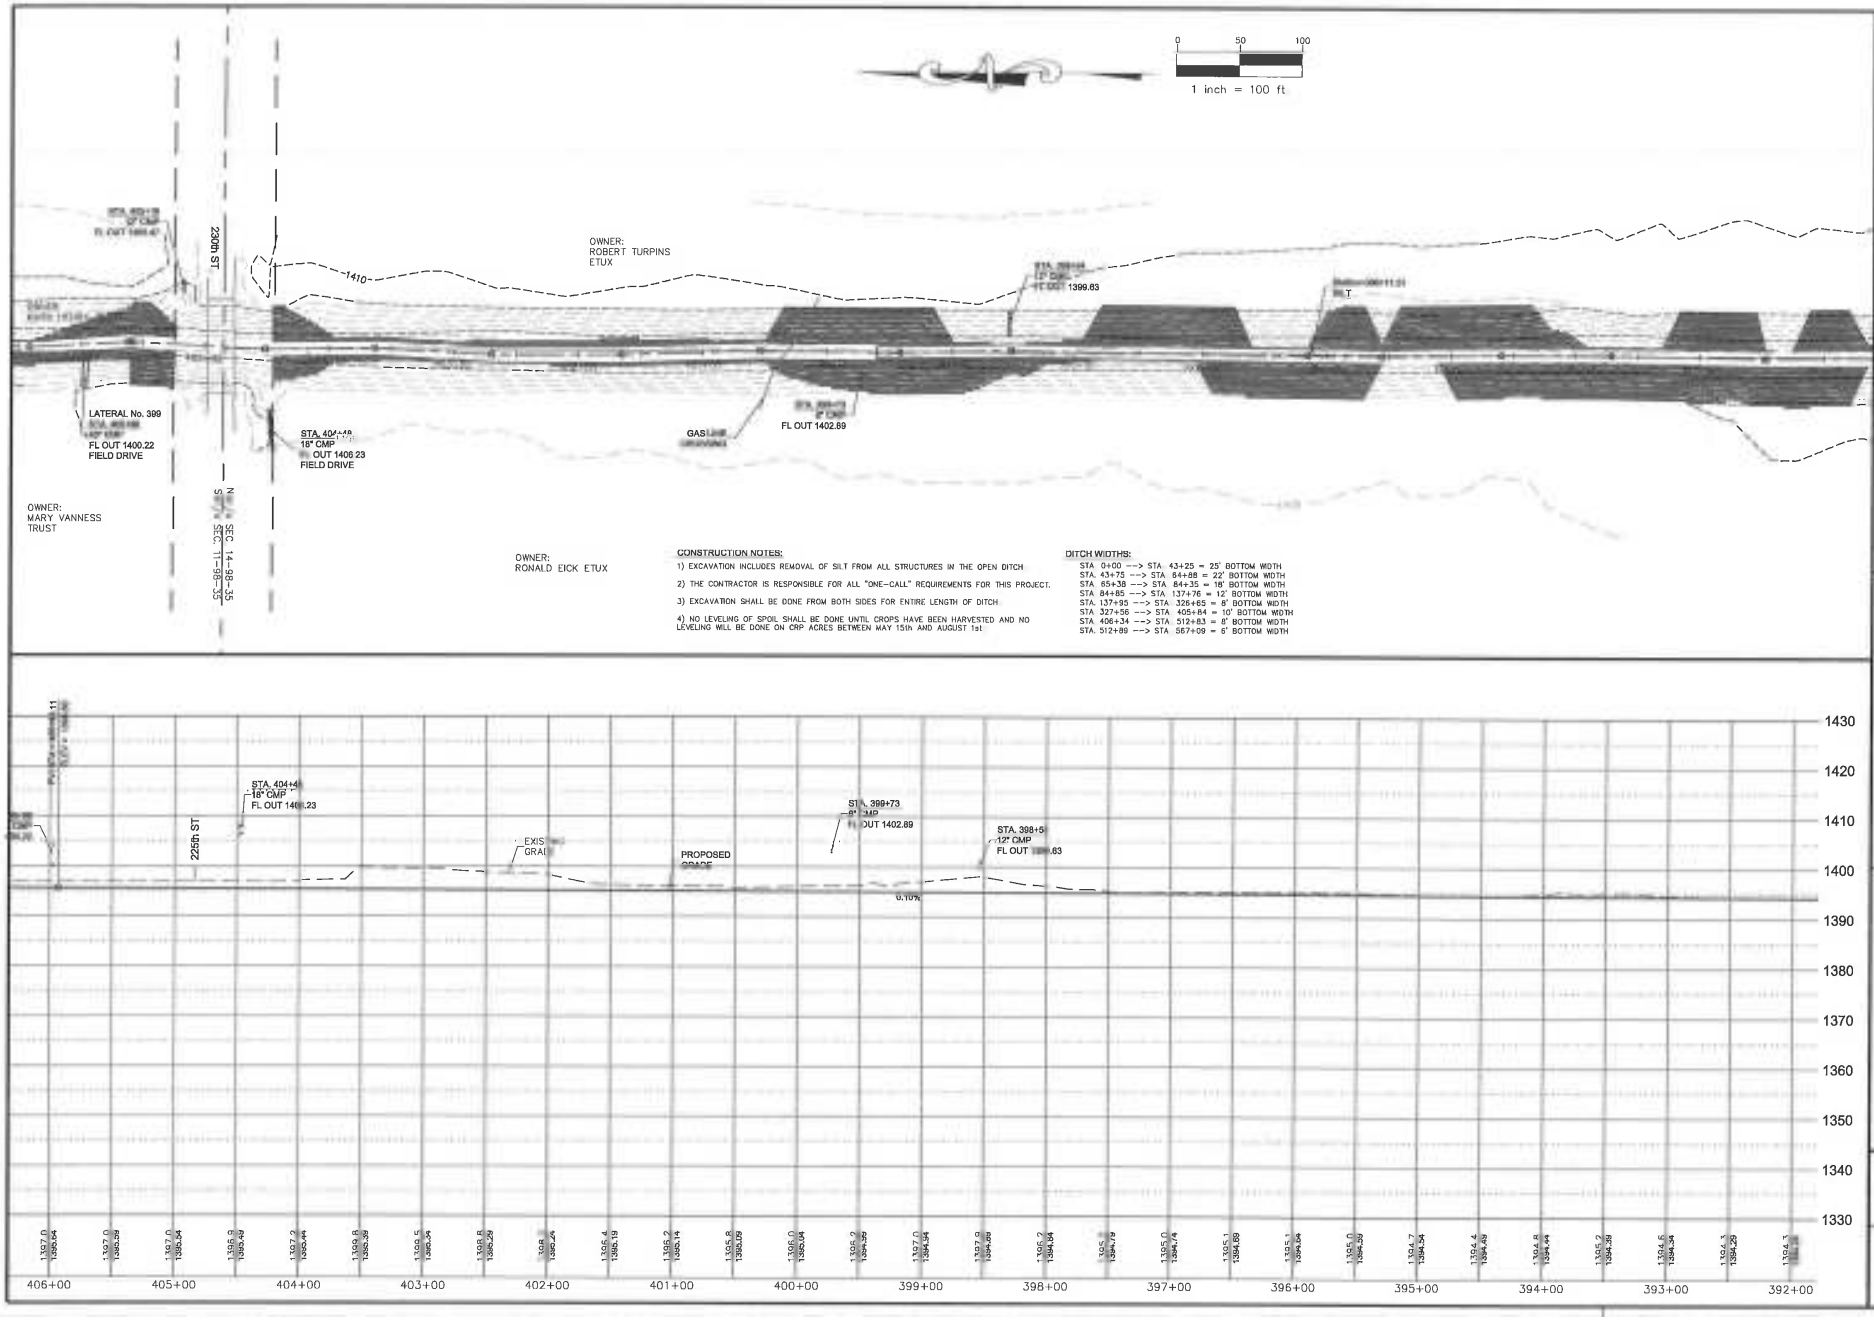

JACOBSON-WESTERGARD & ASSOCIATES, INC.
CIVIL, LAND DEVELOPMENT, SURVEYING
801 S. 8TH ST. ESTHERVILLE, IOWA
PHONE: (712) 362-2647 Toll Free (866) 215-2298
E-MAIL: jwa@jacobson-westergard.com
Web Site: www.Jacobson-westergard.com
CONSULTING ENGINEERS LAND SURVEYING

REVISIONS	BY	DATE

2016/2017
JOINT DRAINAGE DISTRICT No. 61
OPEN DITCH CLEANOUT
CLAY, DICKINSON
& EMMET COUNTY, IOWA

PLAN & PROFILE

Date 2-03-15
Designer DLH
Draftsman CLH
Checker RAH

Project Number
E12211
Sheet
D.30

CIVIL 3D

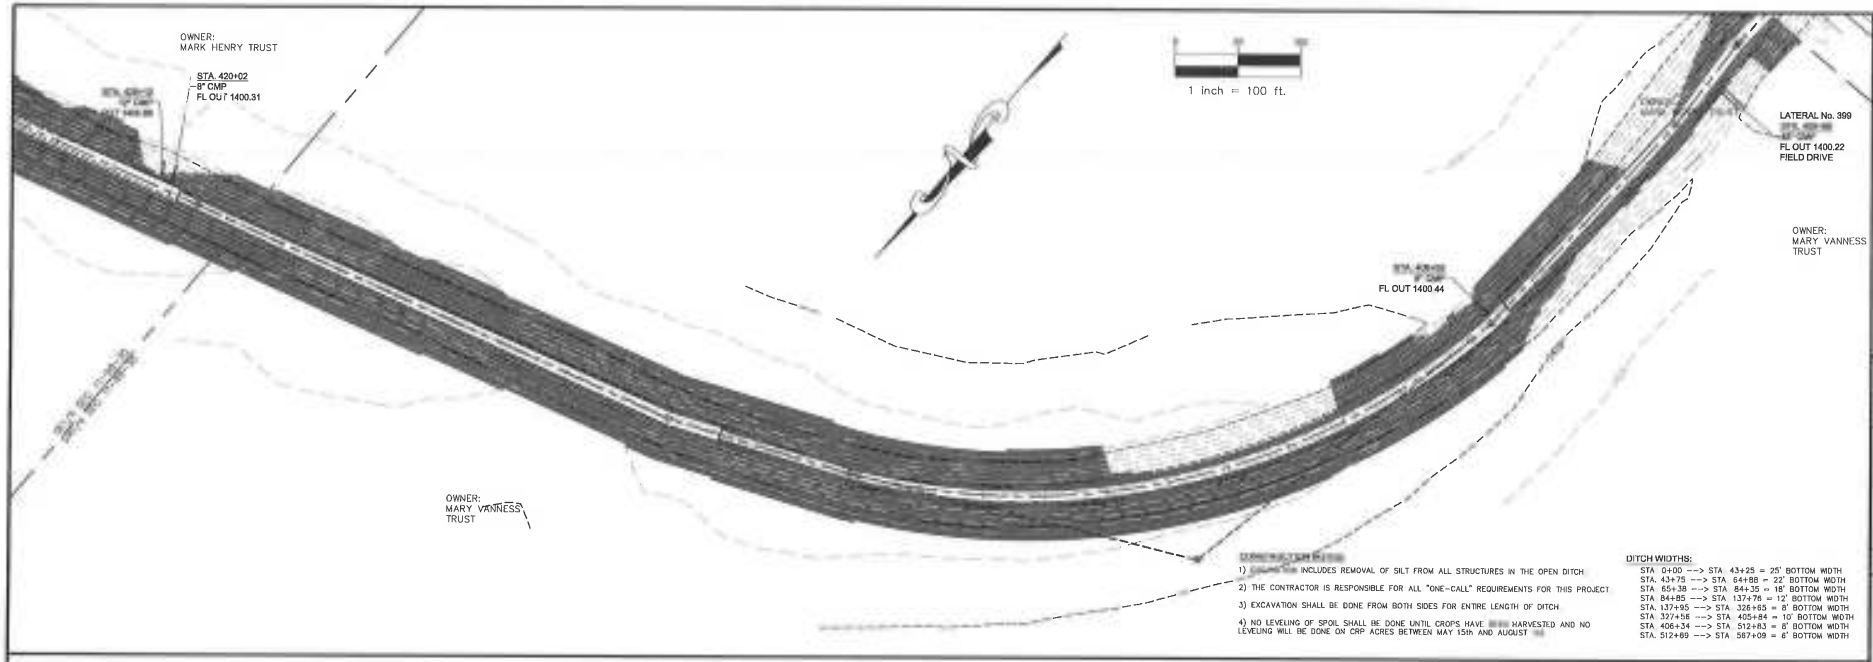

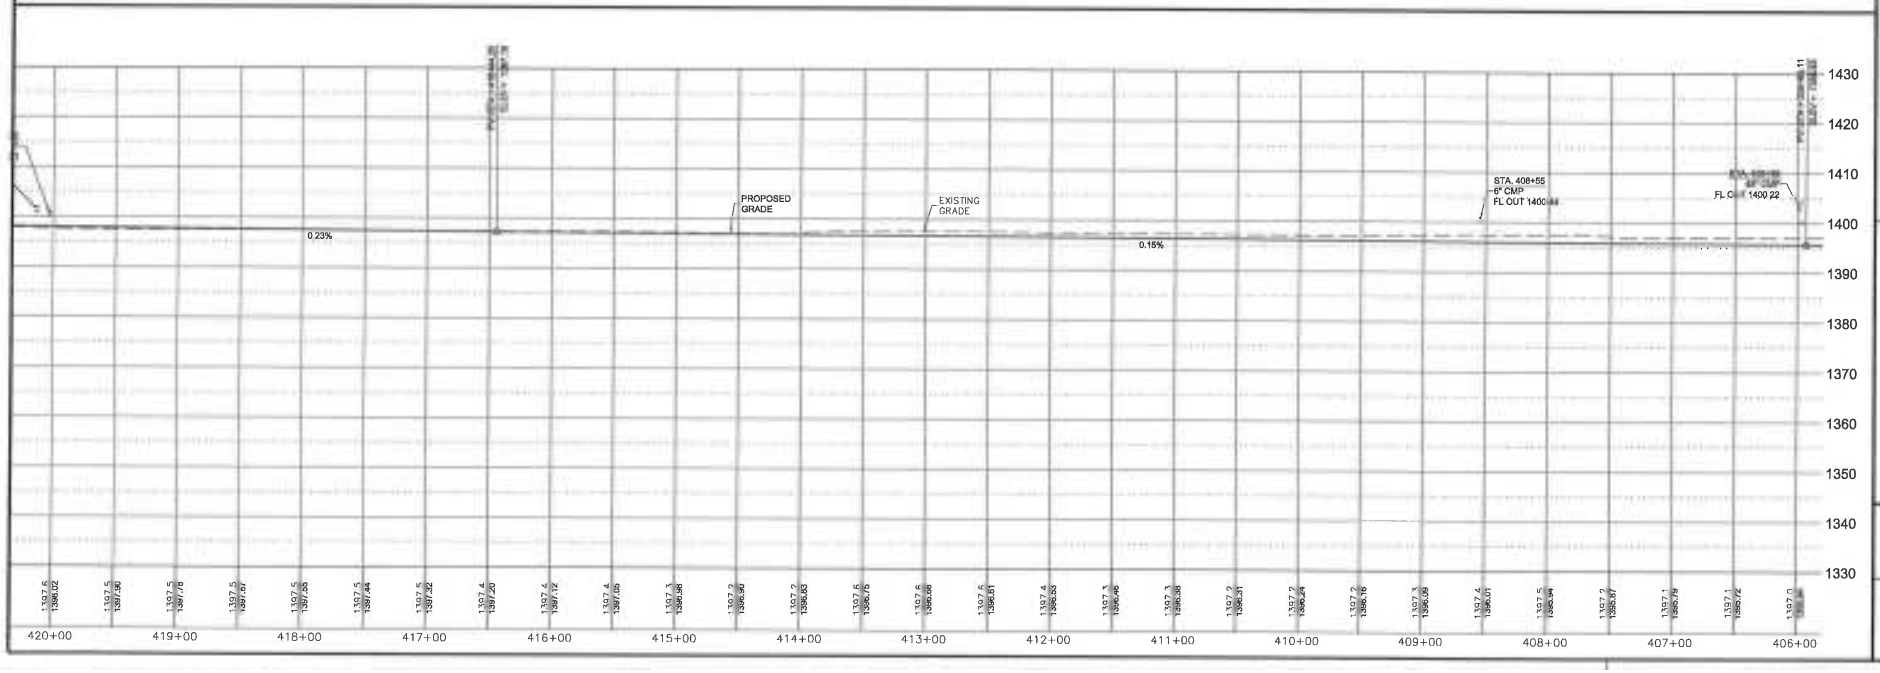

JACOBSON-WESTERGARD & ASSOCIATES, INC.
105 S. SIXTH ST. ESTHERVILLE, IOWA
PHONE: (712) 362-2847 Toll Free (888) 215-2298
E-MAIL: jacobsonwestergard@mchsi.com
Web Site: www.jacobson-westergard.com
CONSULTING ENGINEERS LAND SURVEYING

REVISIONS | BY | DATE

2016/2017
JOINT DRAINAGE DISTRICT No. 61
OPEN DITCH CLEANOUT
CLAY, DICKINSON
& EMMET COUNTY, IOWA

PLAN & PROFILE

Date 2-03-15
Designer DLH
Draftsman CLH
Checker RAH

Project Number
E12211
Sheet
D.31

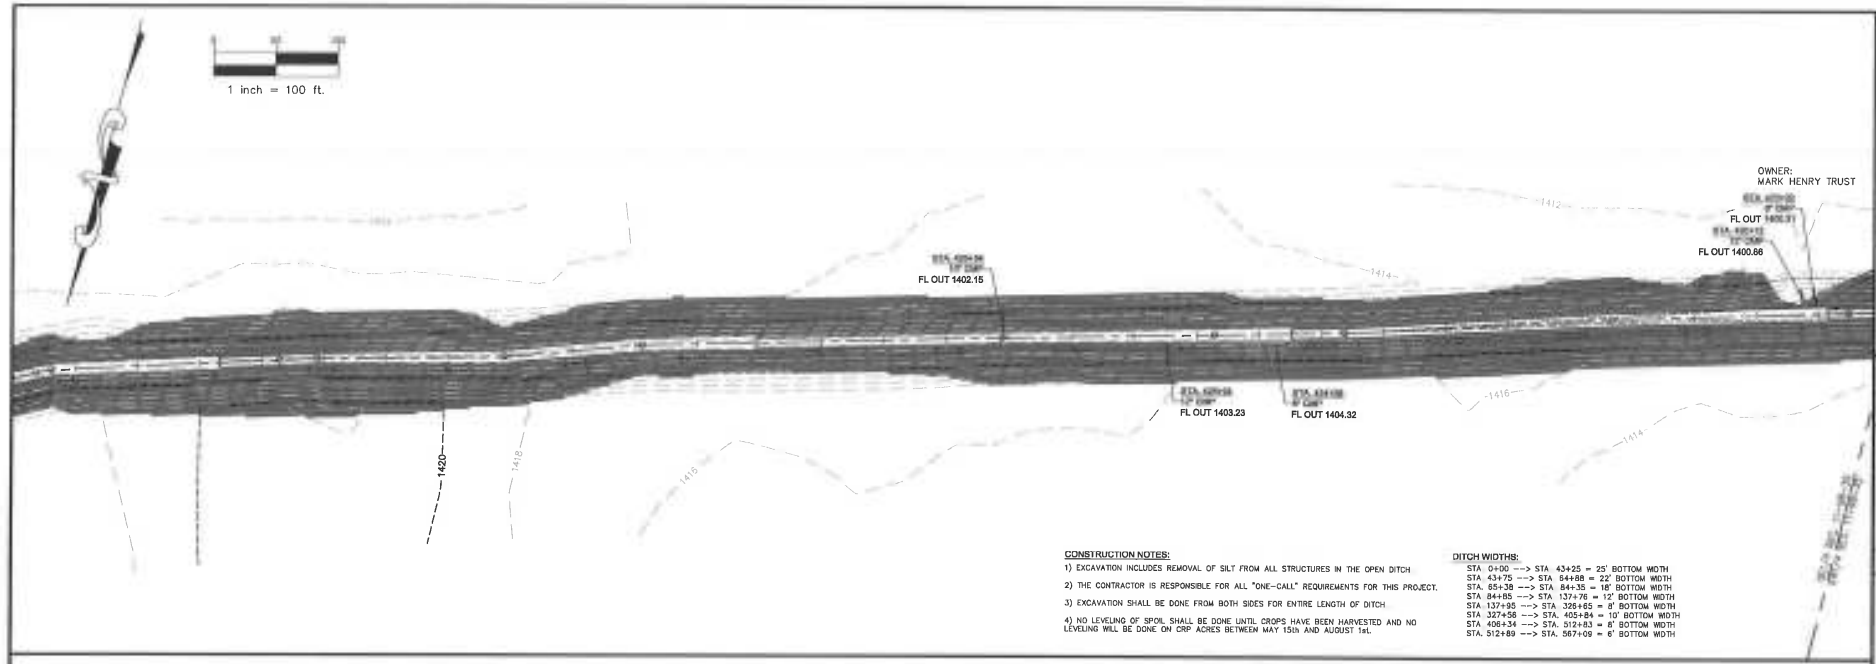

CONSTRUCTION NOTES:

1) EXCAVATION INCLUDES REMOVAL OF SILT FROM ALL STRUCTURES IN THE OPEN DITCH.

2) THE CONTRACTOR IS RESPONSIBLE FOR ALL "ONE-CALL" REQUIREMENTS FOR THIS PROJECT.

3) EXCAVATION SHALL BE DONE FROM BOTH SIDES FOR ENTIRE LENGTH OF DITCH.

4) NO LEVELING OF SPOIL SHALL BE DONE UNTIL CROPS HAVE BEEN HARVESTED AND NO LEVELING WILL BE DONE ON CRP ACRES BETWEEN MAY 15th AND AUGUST 1st.

DITCH WIDTHS:

STA. 0+00 --> STA. 43+25 = 25' BOTTOM WIDTH
STA. 43+75 --> STA. 84+88 = 22' BOTTOM WIDTH
STA. 85+38 --> STA. 84+35 = 18' BOTTOM WIDTH
STA. 84+85 --> STA. 137+76 = 12' BOTTOM WIDTH
STA. 137+95 --> STA. 326+65 = 8' BOTTOM WIDTH
STA. 327+58 --> STA. 405+84 = 10' BOTTOM WIDTH
STA. 406+34 --> STA. 512+83 = 8' BOTTOM WIDTH
STA. 512+89 --> STA. 567+09 = 6' BOTTOM WIDTH

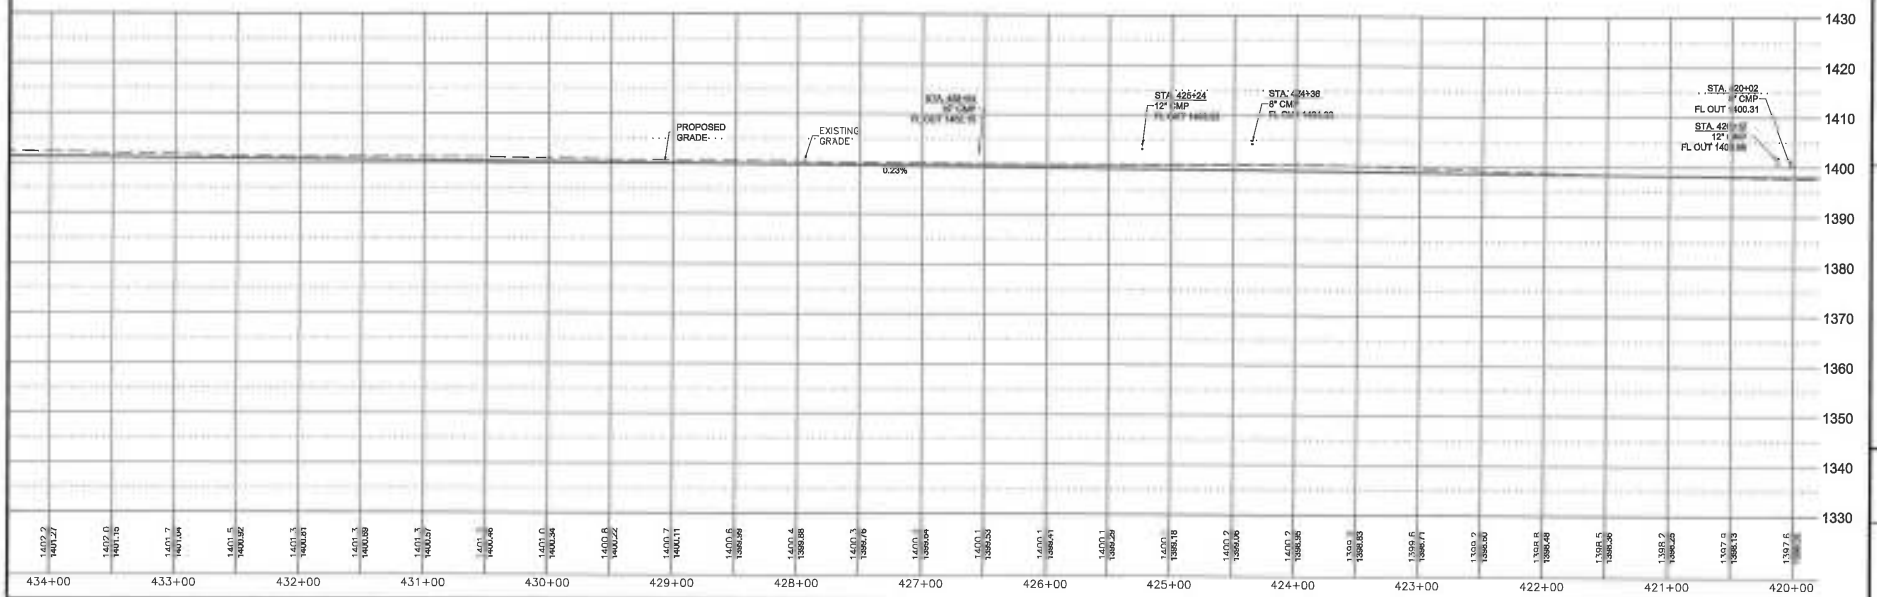

JACOBSON-WESTERGARD & ASSOCIATES, INC.
CONSULTING LAND SURVEYING
105 S. SIXTH ST. ESTHERVILLE, IOWA
PHONE: (712) 362-2847 Toll Free (888) 215-2298
E-MAIL:
Web Site:

REVISIONS	BY	DATE

2016/2017
JOINT DRAINAGE DISTRICT No. 61
OPEN DITCH CLEANOUT
CLAY, DICKINSON
& EMMET COUNTY, IOWA

PLAN & PROFILE

Date 2-03-15
Designer DLH
Draftsman CLH
Checker RAH

Project Number
E12211
Sheet
D.32

CIVIL - SITE.DWG

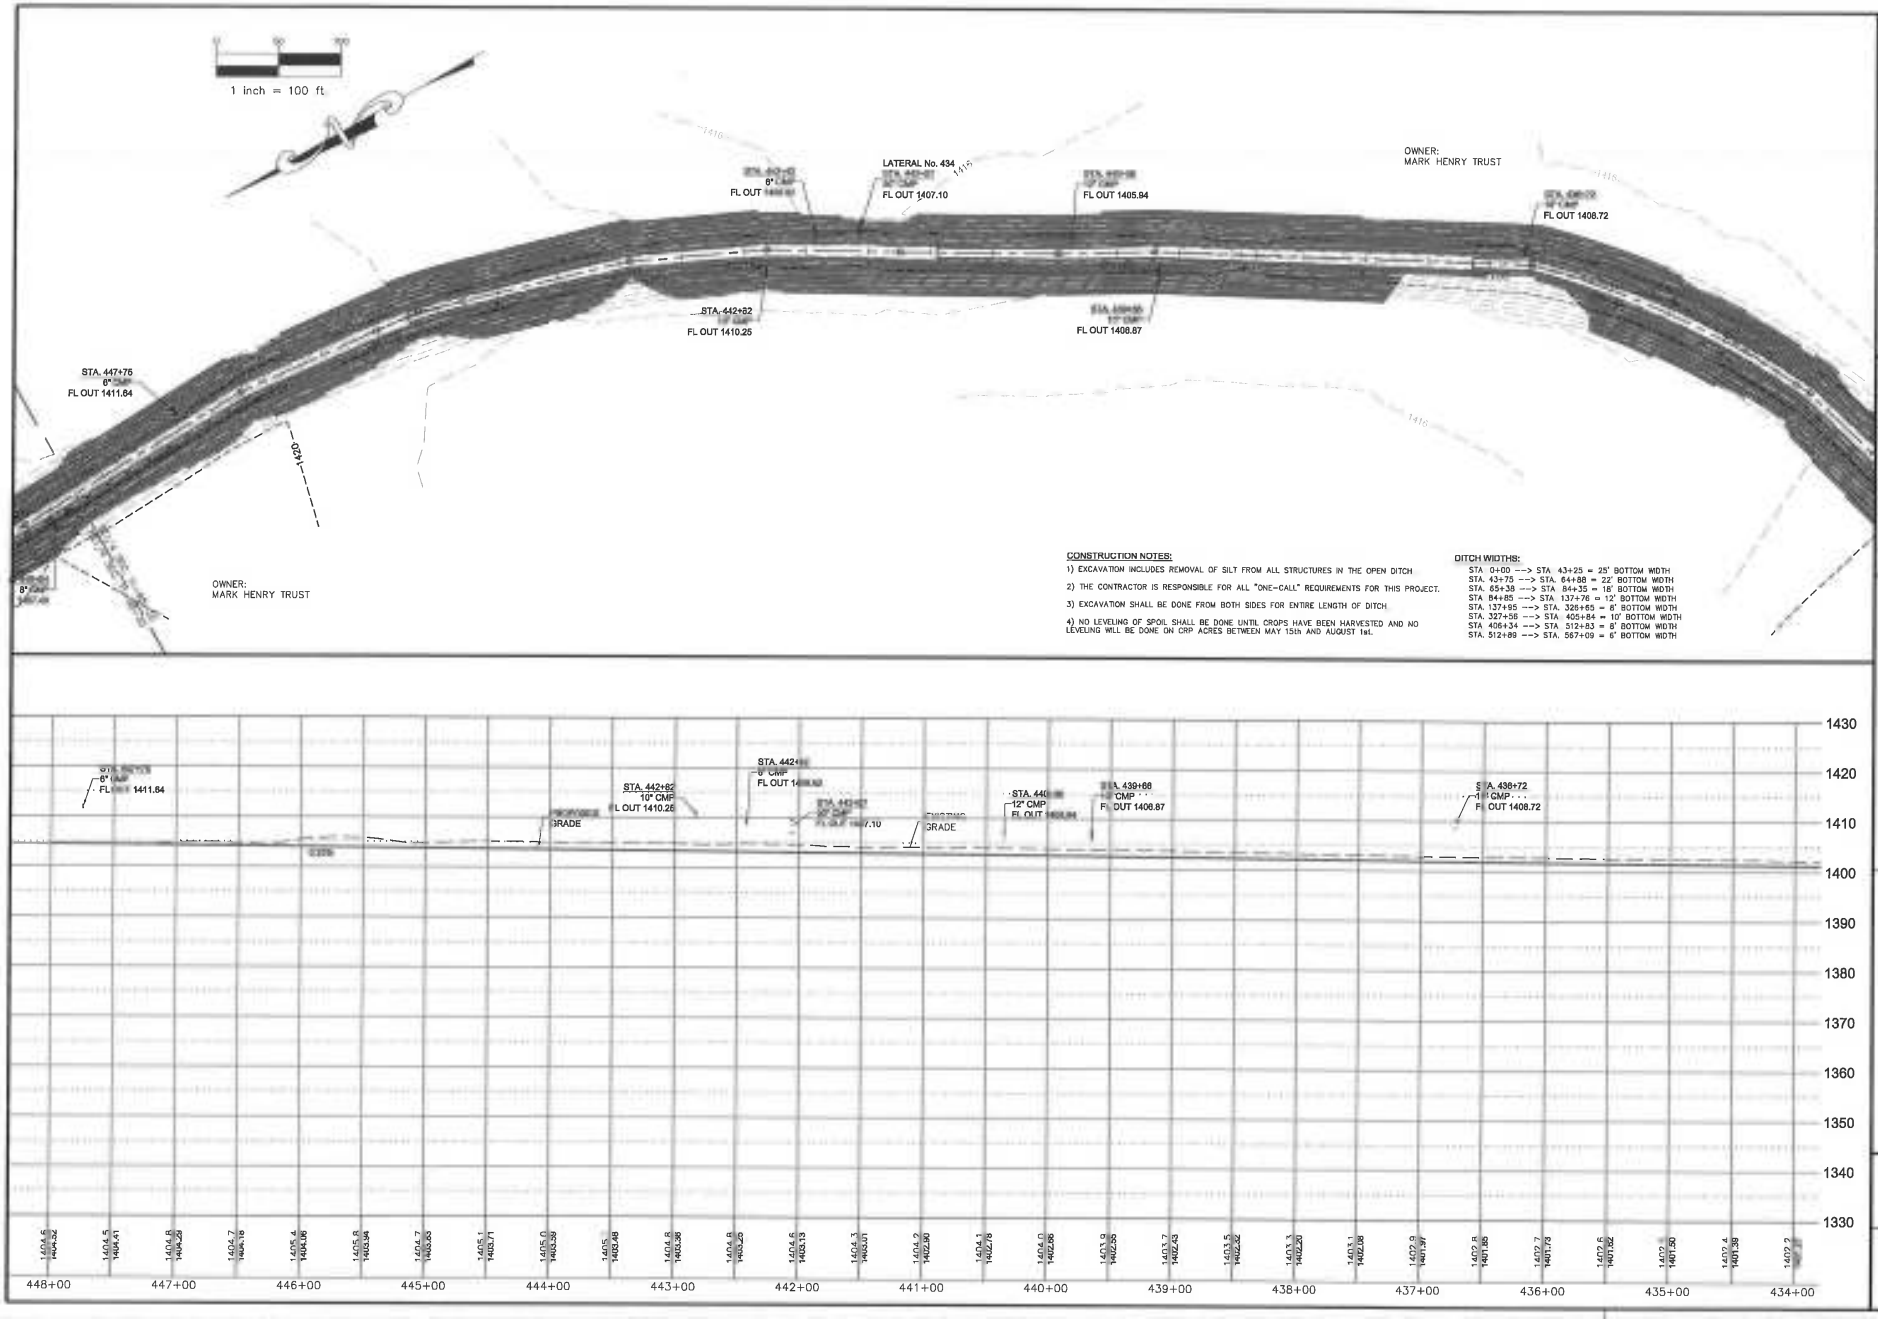

CONSTRUCTION NOTES:

1) EXCAVATION INCLUDES REMOVAL OF SILT FROM ALL STRUCTURES IN THE OPEN DITCH.

2) THE CONTRACTOR IS RESPONSIBLE FOR ALL "ONE-CALL" REQUIREMENTS FOR THIS PROJECT.

3) EXCAVATION SHALL BE DONE FROM BOTH SIDES FOR ENTIRE LENGTH OF DITCH.

4) NO LEVELING OF SPOIL SHALL BE DONE UNTIL CROPS HAVE BEEN HARVESTED AND NO LEVELING WILL BE DONE ON CRP ACRES BETWEEN MAY 15th AND AUGUST 1st.

DITCH WIDTHS:

STA. 0+00 --> STA. 43+25 = 25' BOTTOM WIDTH
STA. 43+75 --> STA. 64+88 = 22' BOTTOM WIDTH
STA. 65+38 --> STA. 84+35 = 18' BOTTOM WIDTH
STA. 84+85 --> STA. 137+78 = 12' BOTTOM WIDTH
STA. 137+95 --> STA. 326+65 = 8' BOTTOM WIDTH
STA. 327+58 --> STA. 405+84 = 10' BOTTOM WIDTH
STA. 406+34 --> STA. 512+83 = 8' BOTTOM WIDTH
STA. 512+89 --> STA. 567+09 = 6' BOTTOM WIDTH

JACOBSON-WESTERGARD & ASSOCIATES, INC.
305 S. SIXTH ST. ESTHERVILLE, IOWA
PHONE: (712) 362-2847 Toll Free (888) 215-2298
E-MAIL:
Web Site:
CONSULTING ENGINEERS LAND SURVEYING

REVISIONS	BY	DATE

2016/2017
JOINT DRAINAGE DISTRICT No. 61
OPEN DITCH CLEANOUT
CLAY, DICKINSON
& EMMET COUNTY, IOWA

PLAN & PROFILE

Date 2-03-15
Designer DLH
Draftsman CLH
Checker RAH

Project Number
E12211
Sheet
D.33

221-SITE3.DWG
CIVIL

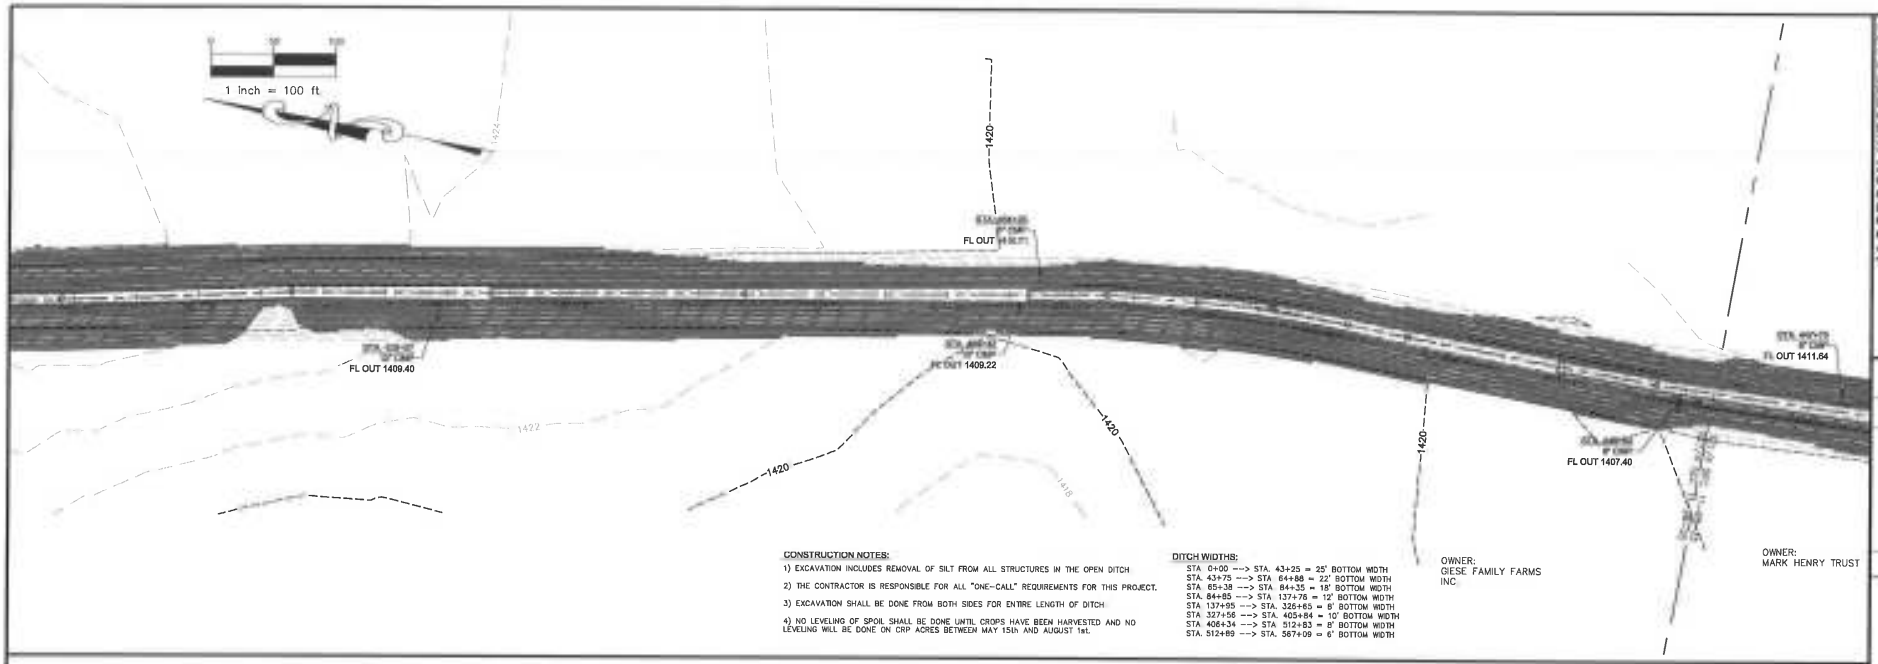

CONSTRUCTION NOTES:

1) EXCAVATION INCLUDES REMOVAL OF SILT FROM ALL STRUCTURES IN THE OPEN DITCH.

2) THE CONTRACTOR IS RESPONSIBLE FOR ALL "ONE-CALL" REQUIREMENTS FOR THIS PROJECT.

3) EXCAVATION SHALL BE DONE FROM BOTH SIDES FOR ENTIRE LENGTH OF DITCH.

4) NO LEVELING OF SPOIL SHALL BE DONE UNTIL CROPS HAVE BEEN HARVESTED AND NO LEVELING WILL BE DONE ON CRP ACRES BETWEEN MAY 15th AND AUGUST 1st.

DITCH WIDTHS:

STA. 0+00 ---> STA. 43+25 = 25' BOTTOM WIDTH
STA. 43+75 ---> STA. 64+88 = 22' BOTTOM WIDTH
STA. 65+38 ---> STA. 84+35 = 18' BOTTOM WIDTH
STA. 84+85 ---> STA. 137+76 = 12' BOTTOM WIDTH
STA. 137+95 ---> STA. 326+85 = 8' BOTTOM WIDTH
STA. 327+56 ---> STA. 405+84 = 10' BOTTOM WIDTH
STA. 406+34 ---> STA. 512+83 = 8' BOTTOM WIDTH
STA. 512+89 ---> STA. 567+09 = 6' BOTTOM WIDTH

OWNER:
GIESE FAMILY FARMS INC.

OWNER:
MARK HENRY TRUST

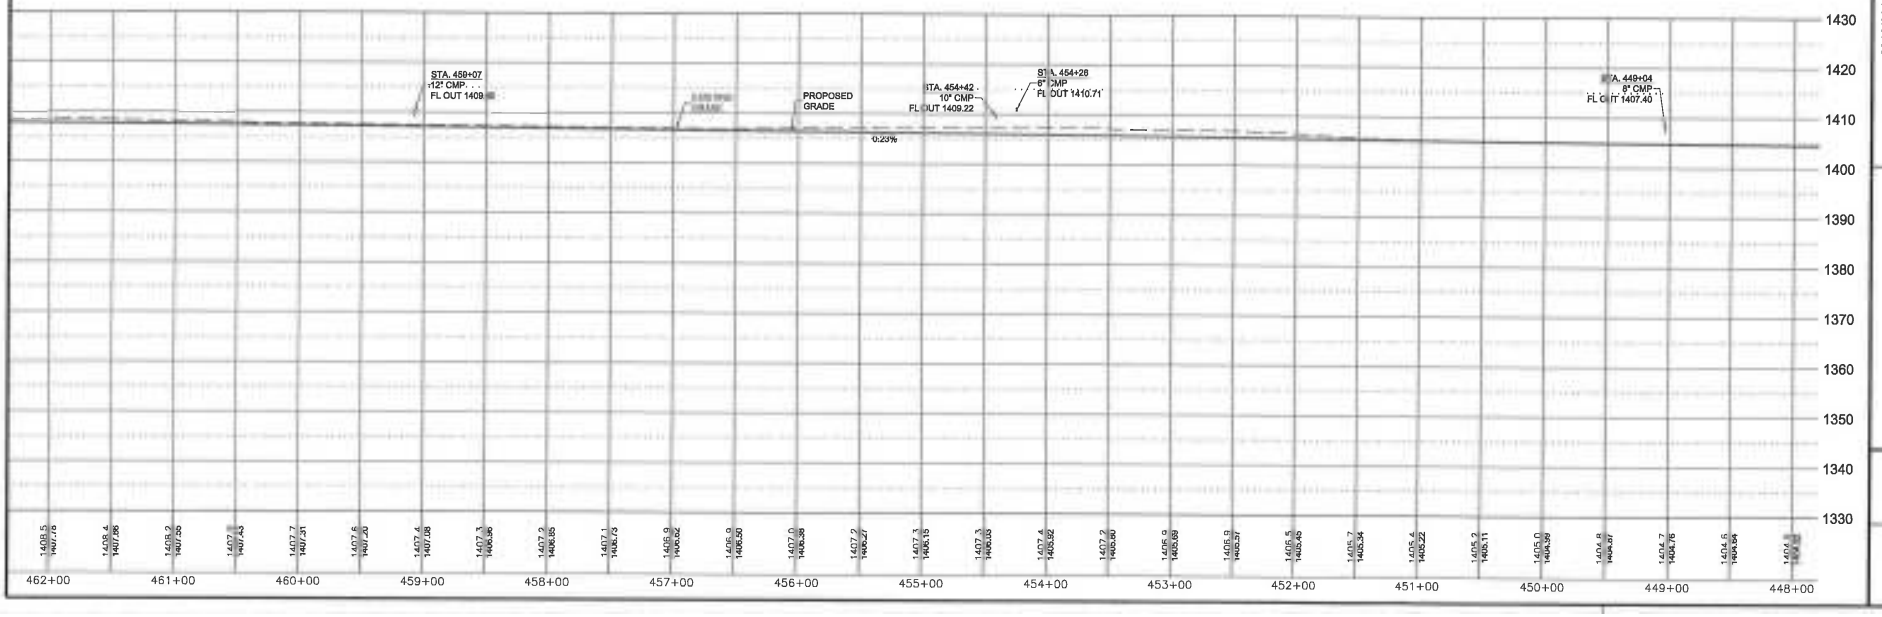

JACOBSON-WESTERGARD & ASSOCIATES, INC.
109 S. SIXTH ST. ESTHERVILLE, IOWA
PHONE: (712) 362-2647 Toll Free (866) 215-2298
E-MAIL: jacobson@iowatelecom.net
Web Site: www.Jacobson-westergard.com
ENGINEERS LAND SURVEYING

REVISIONS | BY | DATE

2016/2017
JOINT DRAINAGE DISTRICT No. 61
OPEN DITCH CLEANOUT
CLAY, DICKINSON
& EMMET COUNTY, IOWA

PLAN & PROFILE

Date 2-03-15
Designer DLH
Draftsman CLH
Checker RAH

Project Number
E12211
Sheet
D.34

CIVIL 3D

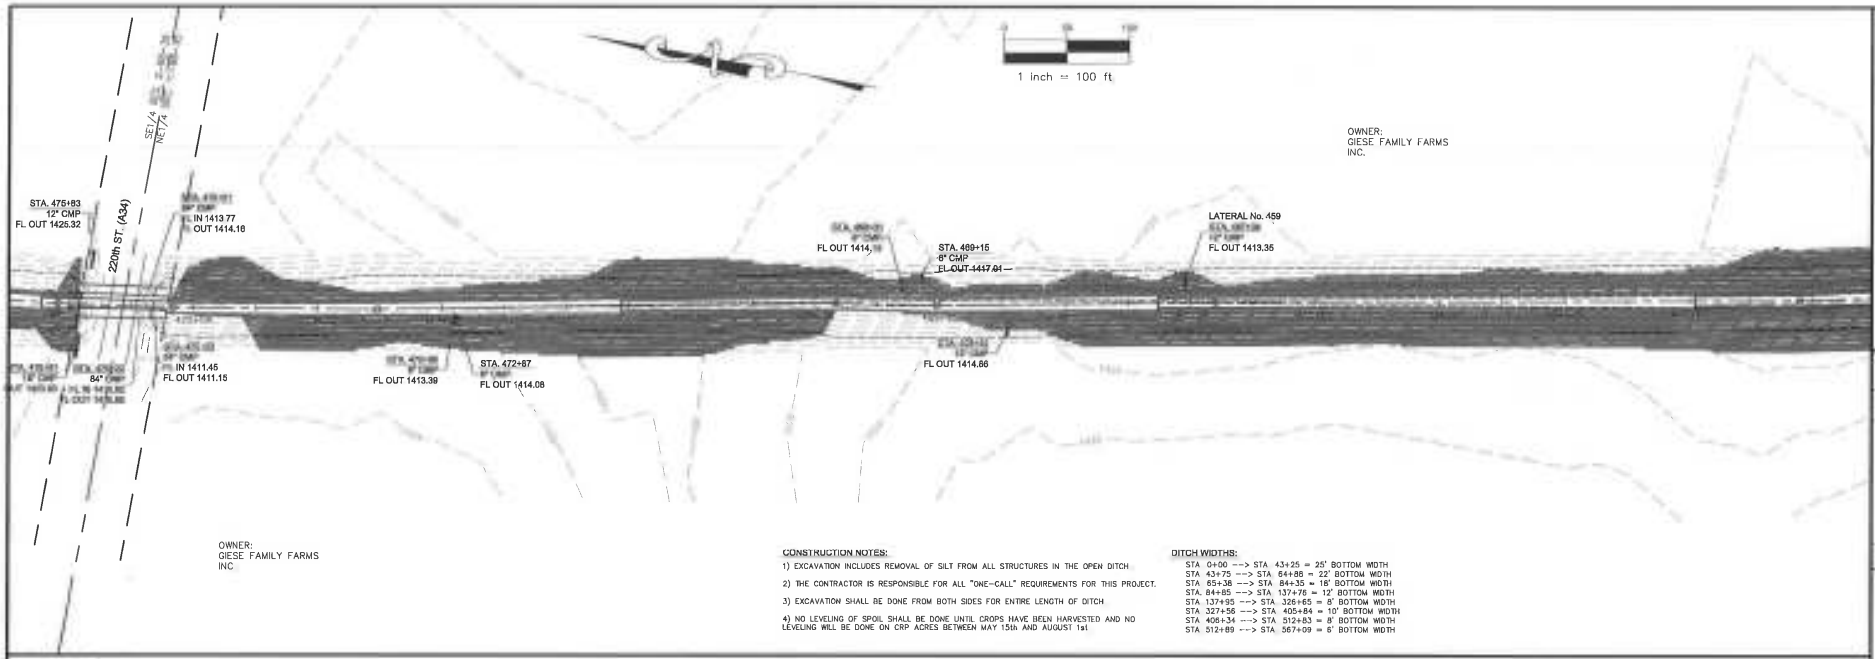

CONSTRUCTION NOTES:

1) EXCAVATION INCLUDES REMOVAL OF SILT FROM ALL STRUCTURES IN THE OPEN DITCH.

2) THE CONTRACTOR IS RESPONSIBLE FOR ALL "ONE-CALL" REQUIREMENTS FOR THIS PROJECT.

3) EXCAVATION SHALL BE DONE FROM BOTH SIDES FOR ENTIRE LENGTH OF DITCH.

4) NO LEVELING OF SPOIL SHALL BE DONE UNTIL CROPS HAVE BEEN HARVESTED AND NO LEVELING WILL BE DONE ON CRP ACRES BETWEEN MAY 15th AND AUGUST 1st.

DITCH WIDTHS:

STA. 0+00 --> STA. 43+25 = 25' BOTTOM WIDTH
STA. 43+75 --> STA. 64+88 = 22' BOTTOM WIDTH
STA. 65+38 --> STA. 84+35 = 18' BOTTOM WIDTH
STA. 84+85 --> STA. 137+76 = 12' BOTTOM WIDTH
STA. 137+95 --> STA. 326+65 = 8' BOTTOM WIDTH
STA. 327+56 --> STA. 405+84 = 10' BOTTOM WIDTH
STA. 406+34 --> STA. 512+83 = 8' BOTTOM WIDTH
STA. 512+89 --> STA. 567+09 = 6' BOTTOM WIDTH

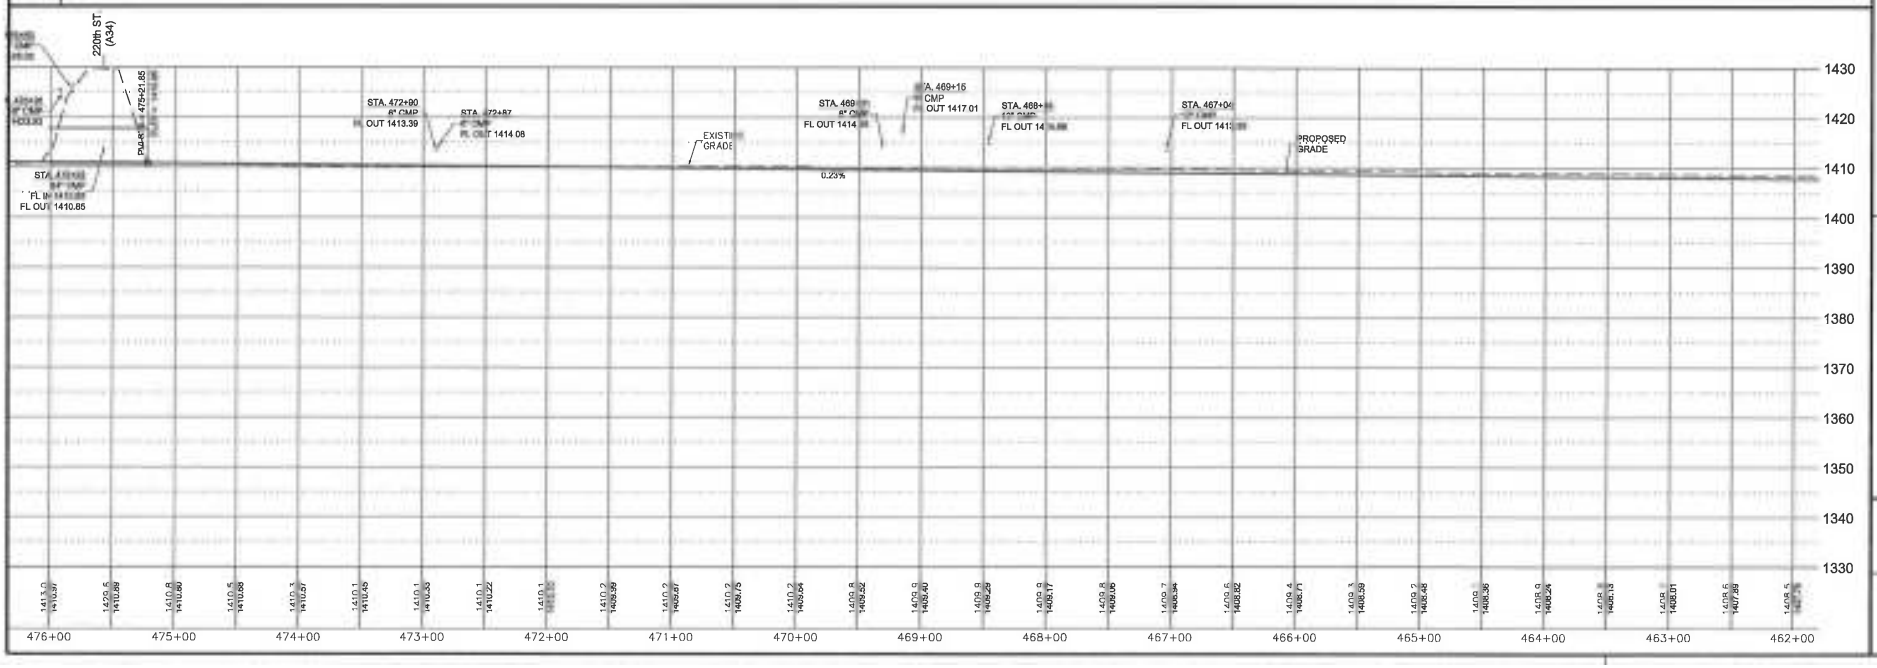

JACOBSON-WESTERGARD & ASSOCIATES, INC.
105 S. SIXTH ST. ESTHERVILLE, IOWA
PHONE: (712) 362-2647 Toll Free (866) 215-2298
FAX: (712) 362-2641
Web Site: www.jacobson-westergard.com
CONSULTING ENGINEERS LAND SURVEYING

REVISIONS | BY | DATE

2016/2017
JOINT DRAINAGE DISTRICT No. 61
OPEN DITCH CLEANOUT
CLAY, DICKINSON
& EMMET COUNTY, IOWA

PLAN & PROFILE

Date 2-03-15
Designer DLH
Draftsman CLH
Checker RAH

Project Number
E12211
Sheet
D.35

DWG. 30 PROJECTS\E12211\12211-SITE3.DWG

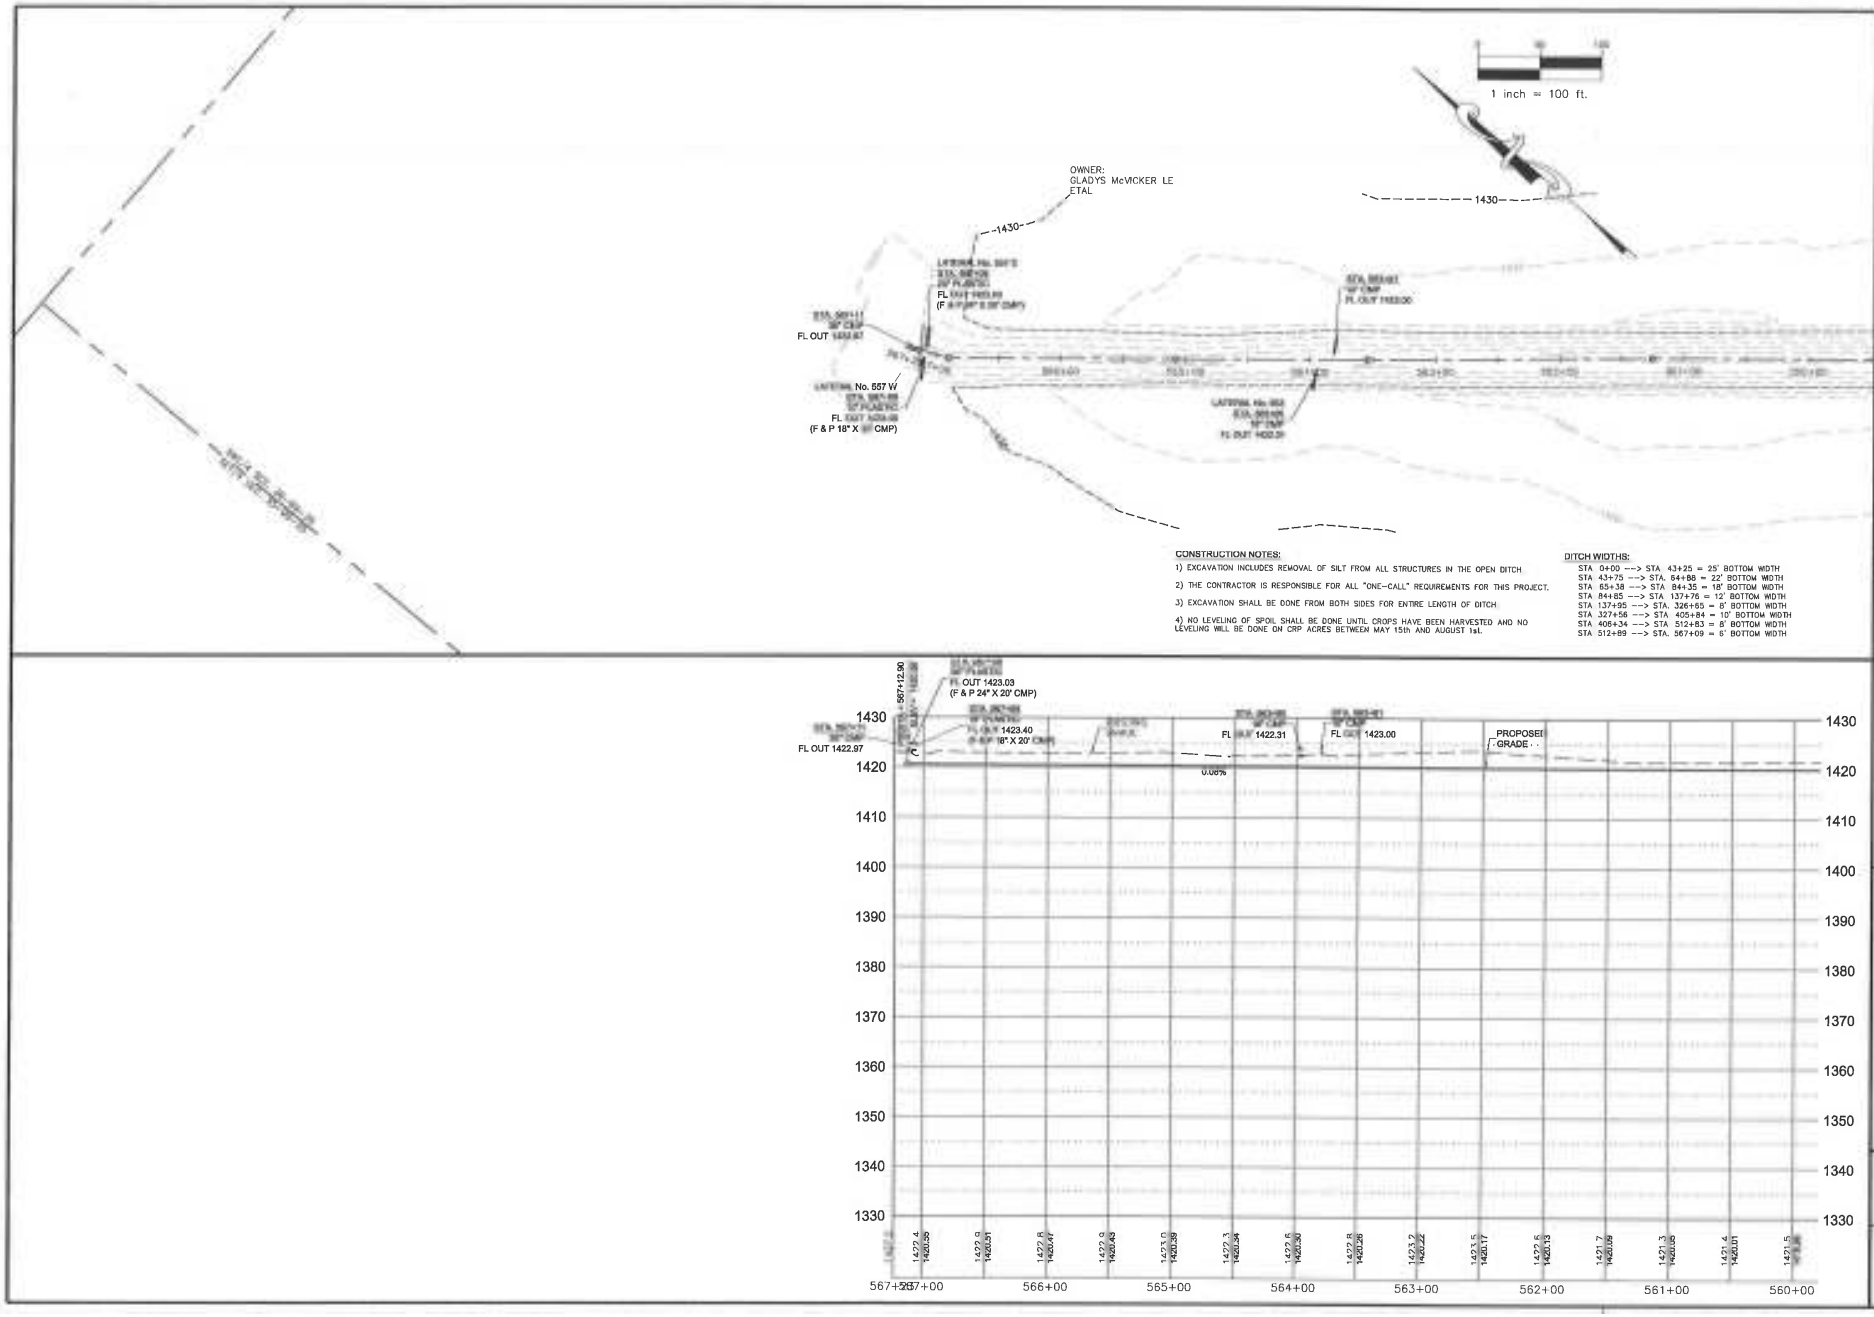

CONSTRUCTION NOTES:

1) EXCAVATION INCLUDES REMOVAL OF SILT FROM ALL STRUCTURES IN THE OPEN DITCH.

2) THE CONTRACTOR IS RESPONSIBLE FOR ALL "ONE-CALL" REQUIREMENTS FOR THIS PROJECT.

3) EXCAVATION SHALL BE DONE FROM BOTH SIDES FOR ENTIRE LENGTH OF DITCH.

4) NO LEVELING OF SPOIL SHALL BE DONE UNTIL CROPS HAVE BEEN HARVESTED AND NO LEVELING WILL BE DONE ON CRP ACRES BETWEEN MAY 15th AND AUGUST 1st.

DITCH WIDTHS:

STA 0+00 ---> STA. 43+25 = 25' BOTTOM WIDTH
STA 43+75 ---> STA. 64+88 = 22' BOTTOM WIDTH
STA 65+38 ---> STA. 84+35 = 18' BOTTOM WIDTH
STA 84+85 ---> STA. 137+76 = 12' BOTTOM WIDTH
STA 137+95 ---> STA. 326+65 = 8' BOTTOM WIDTH
STA 327+56 ---> STA. 405+84 = 10' BOTTOM WIDTH
STA 406+34 ---> STA. 512+83 = 8' BOTTOM WIDTH
STA 512+89 ---> STA. 567+09 = 6' BOTTOM WIDTH

JACOBSON-WESTERGARD & ASSOCIATES, INC.
105 S. SIXTH ST. ESTHERVILLE, IOWA
PHONE: (712) 362-2647 Toll Free (866) 210-2298
E-MAIL: [illegible]
Web Site: [illegible]
CONSULTING ENGINEERS LAND SURVEYING

REVISIONS | BY | DATE

2016/2017
JOINT DRAINAGE DISTRICT No. 61
OPEN DITCH CLEANOUT
CLAY, DICKINSON
& EMMET COUNTY, IOWA

PLAN & PROFILE

Date 2-03-15
Designer DLH
Draftsman CLH
Checker RAH

Project Number
E12211
Sheet
D.42

CIVIL_SHEET3.DWG